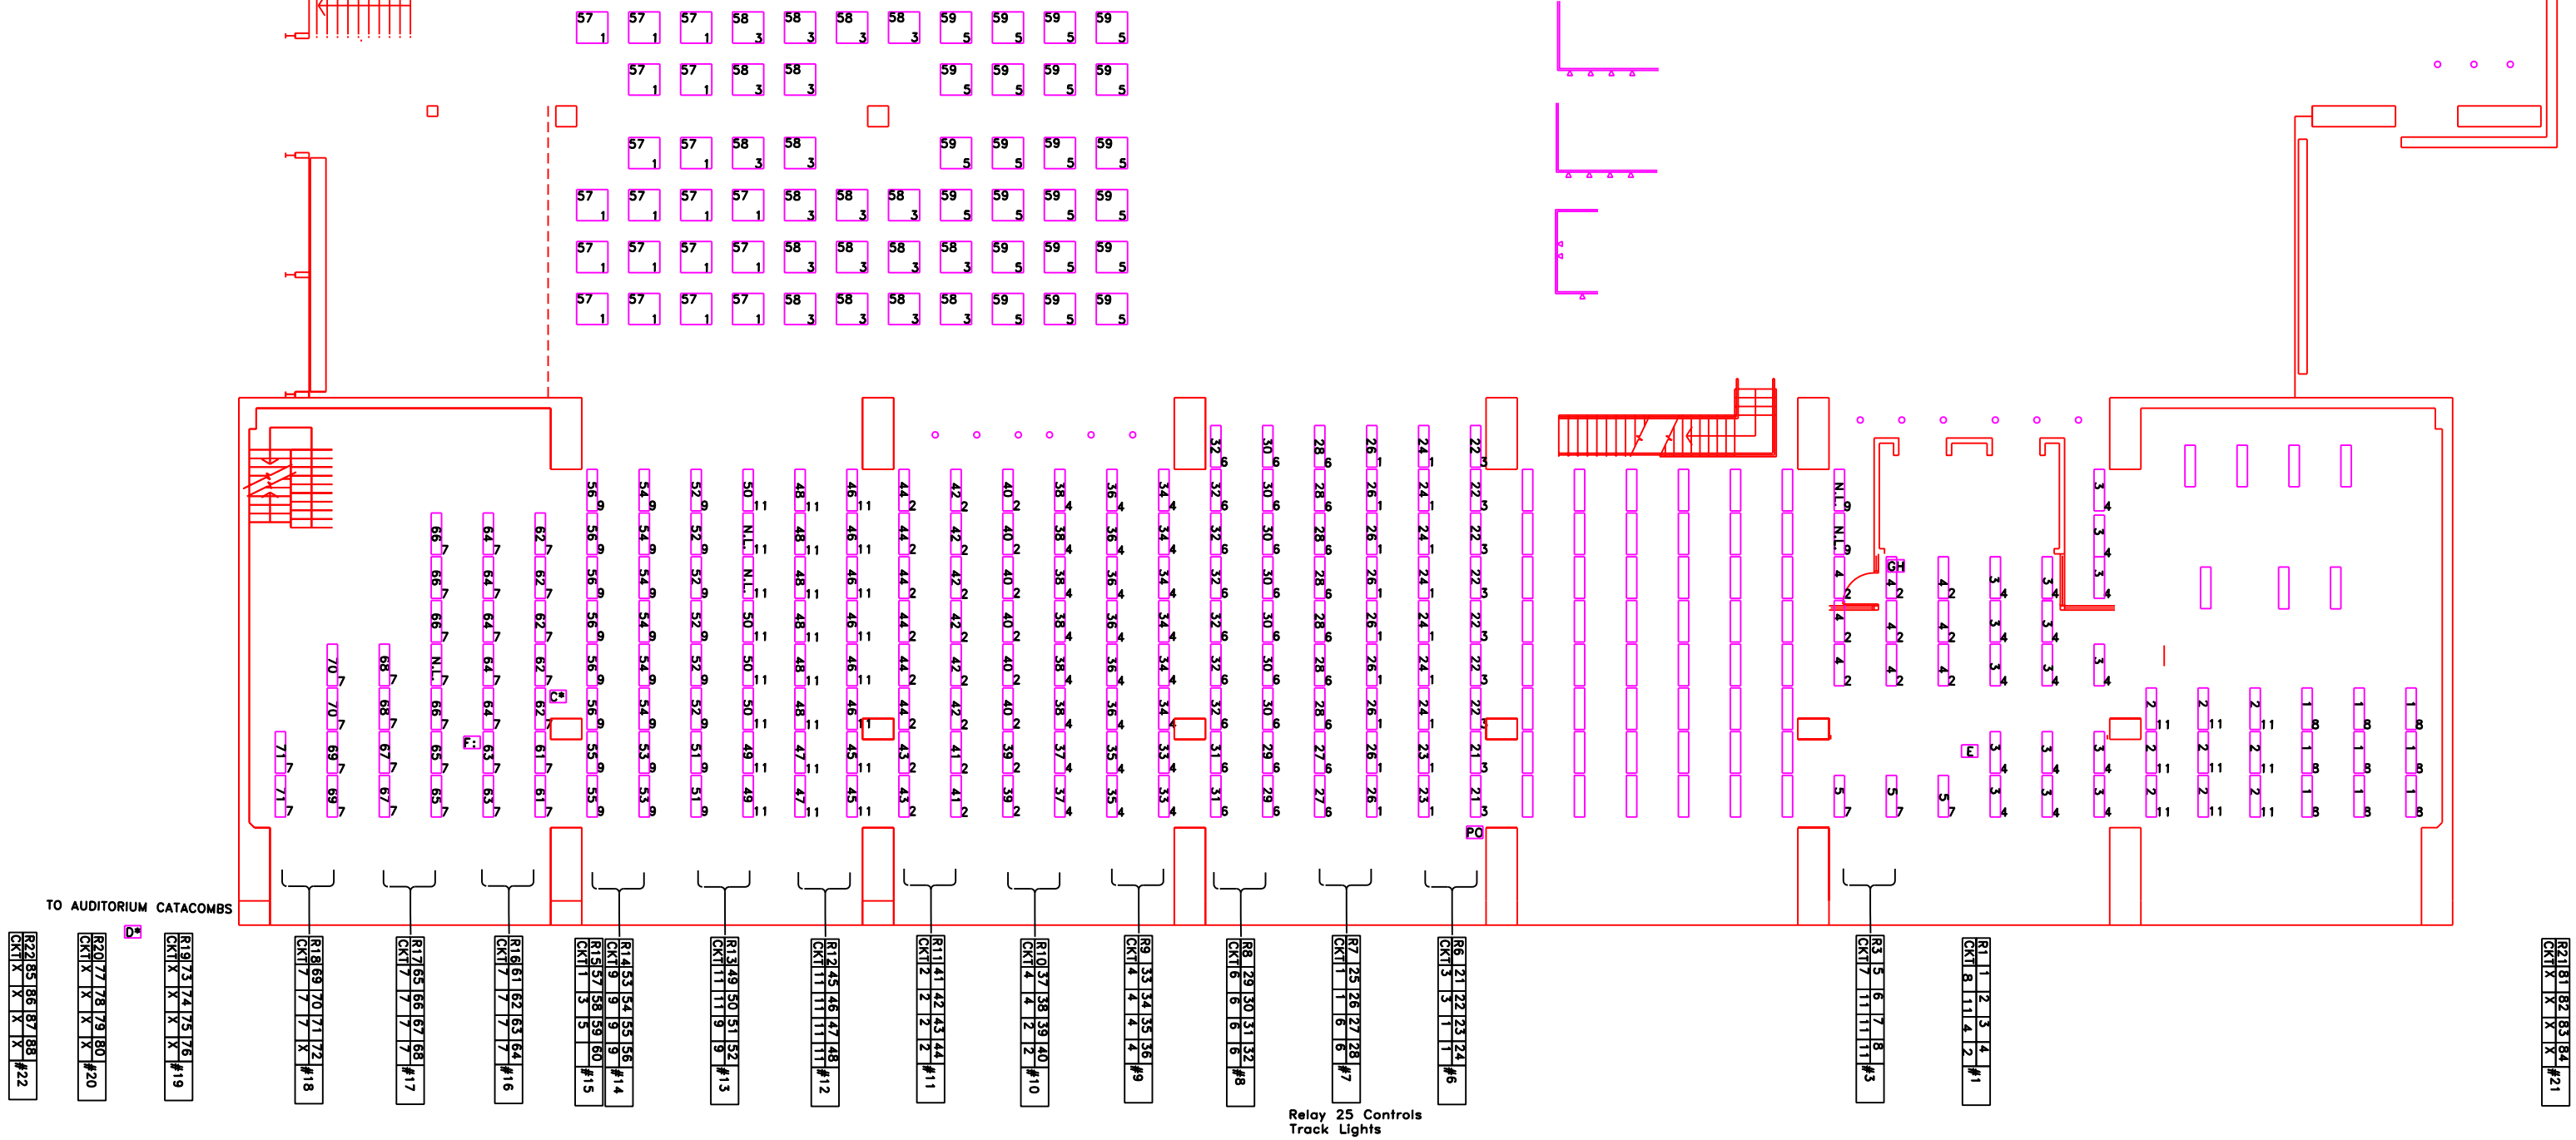

ATRIUM LEVEL FLOOR PLAN

SCALE 1/8" = 1'-0"

Atrium East Side

1 – East

	NAME	DATE
DESIGNED		
DRAWN	K. OLSON	
CHECKED		
APPROVED		
SUBMITTED		

PROJECT NORTH

SCALE: 1/8"=1'-0"

FERMI NATION

UNITED

DRAWING NO. AS-