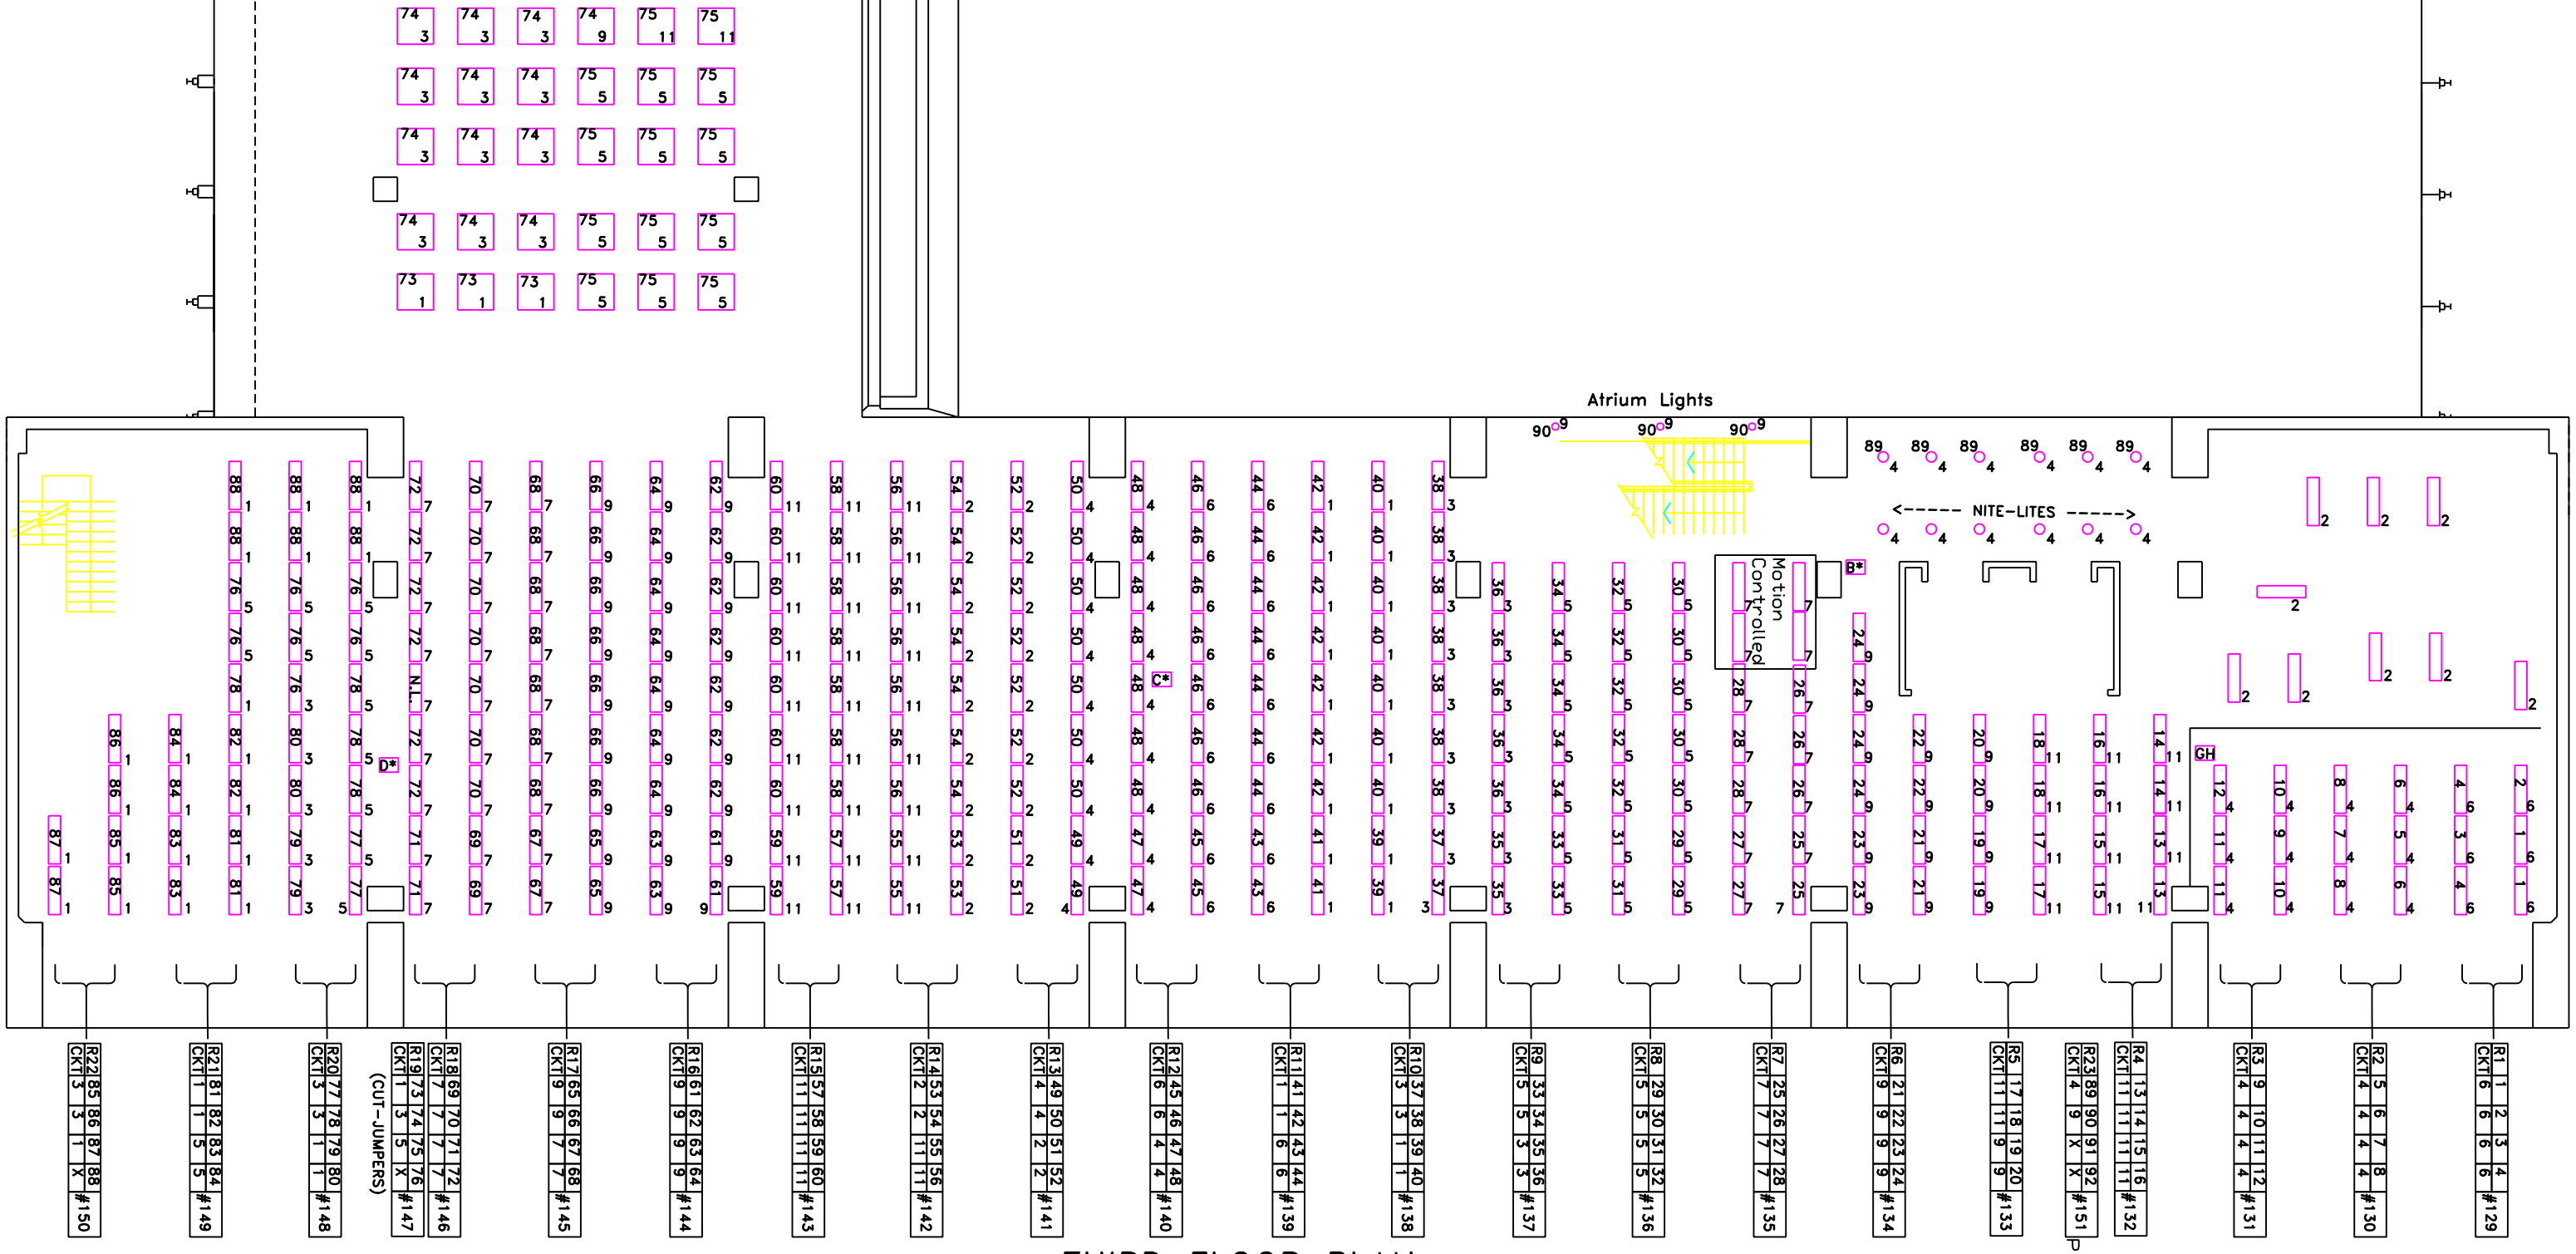

THIRD FLOOR PLAN

SCALE 1/8" - 1'-0"

3rd Floor East Side

3 - East

	NAME	DATE
DESIGNED		
DRAWN	K. OLSON	
CHECKED		
APPROVED		
SUBMITTED		

PROJECT NORTH

SCALE:

1/8"=1'-0" SCALE 8 0 8 16 FEET