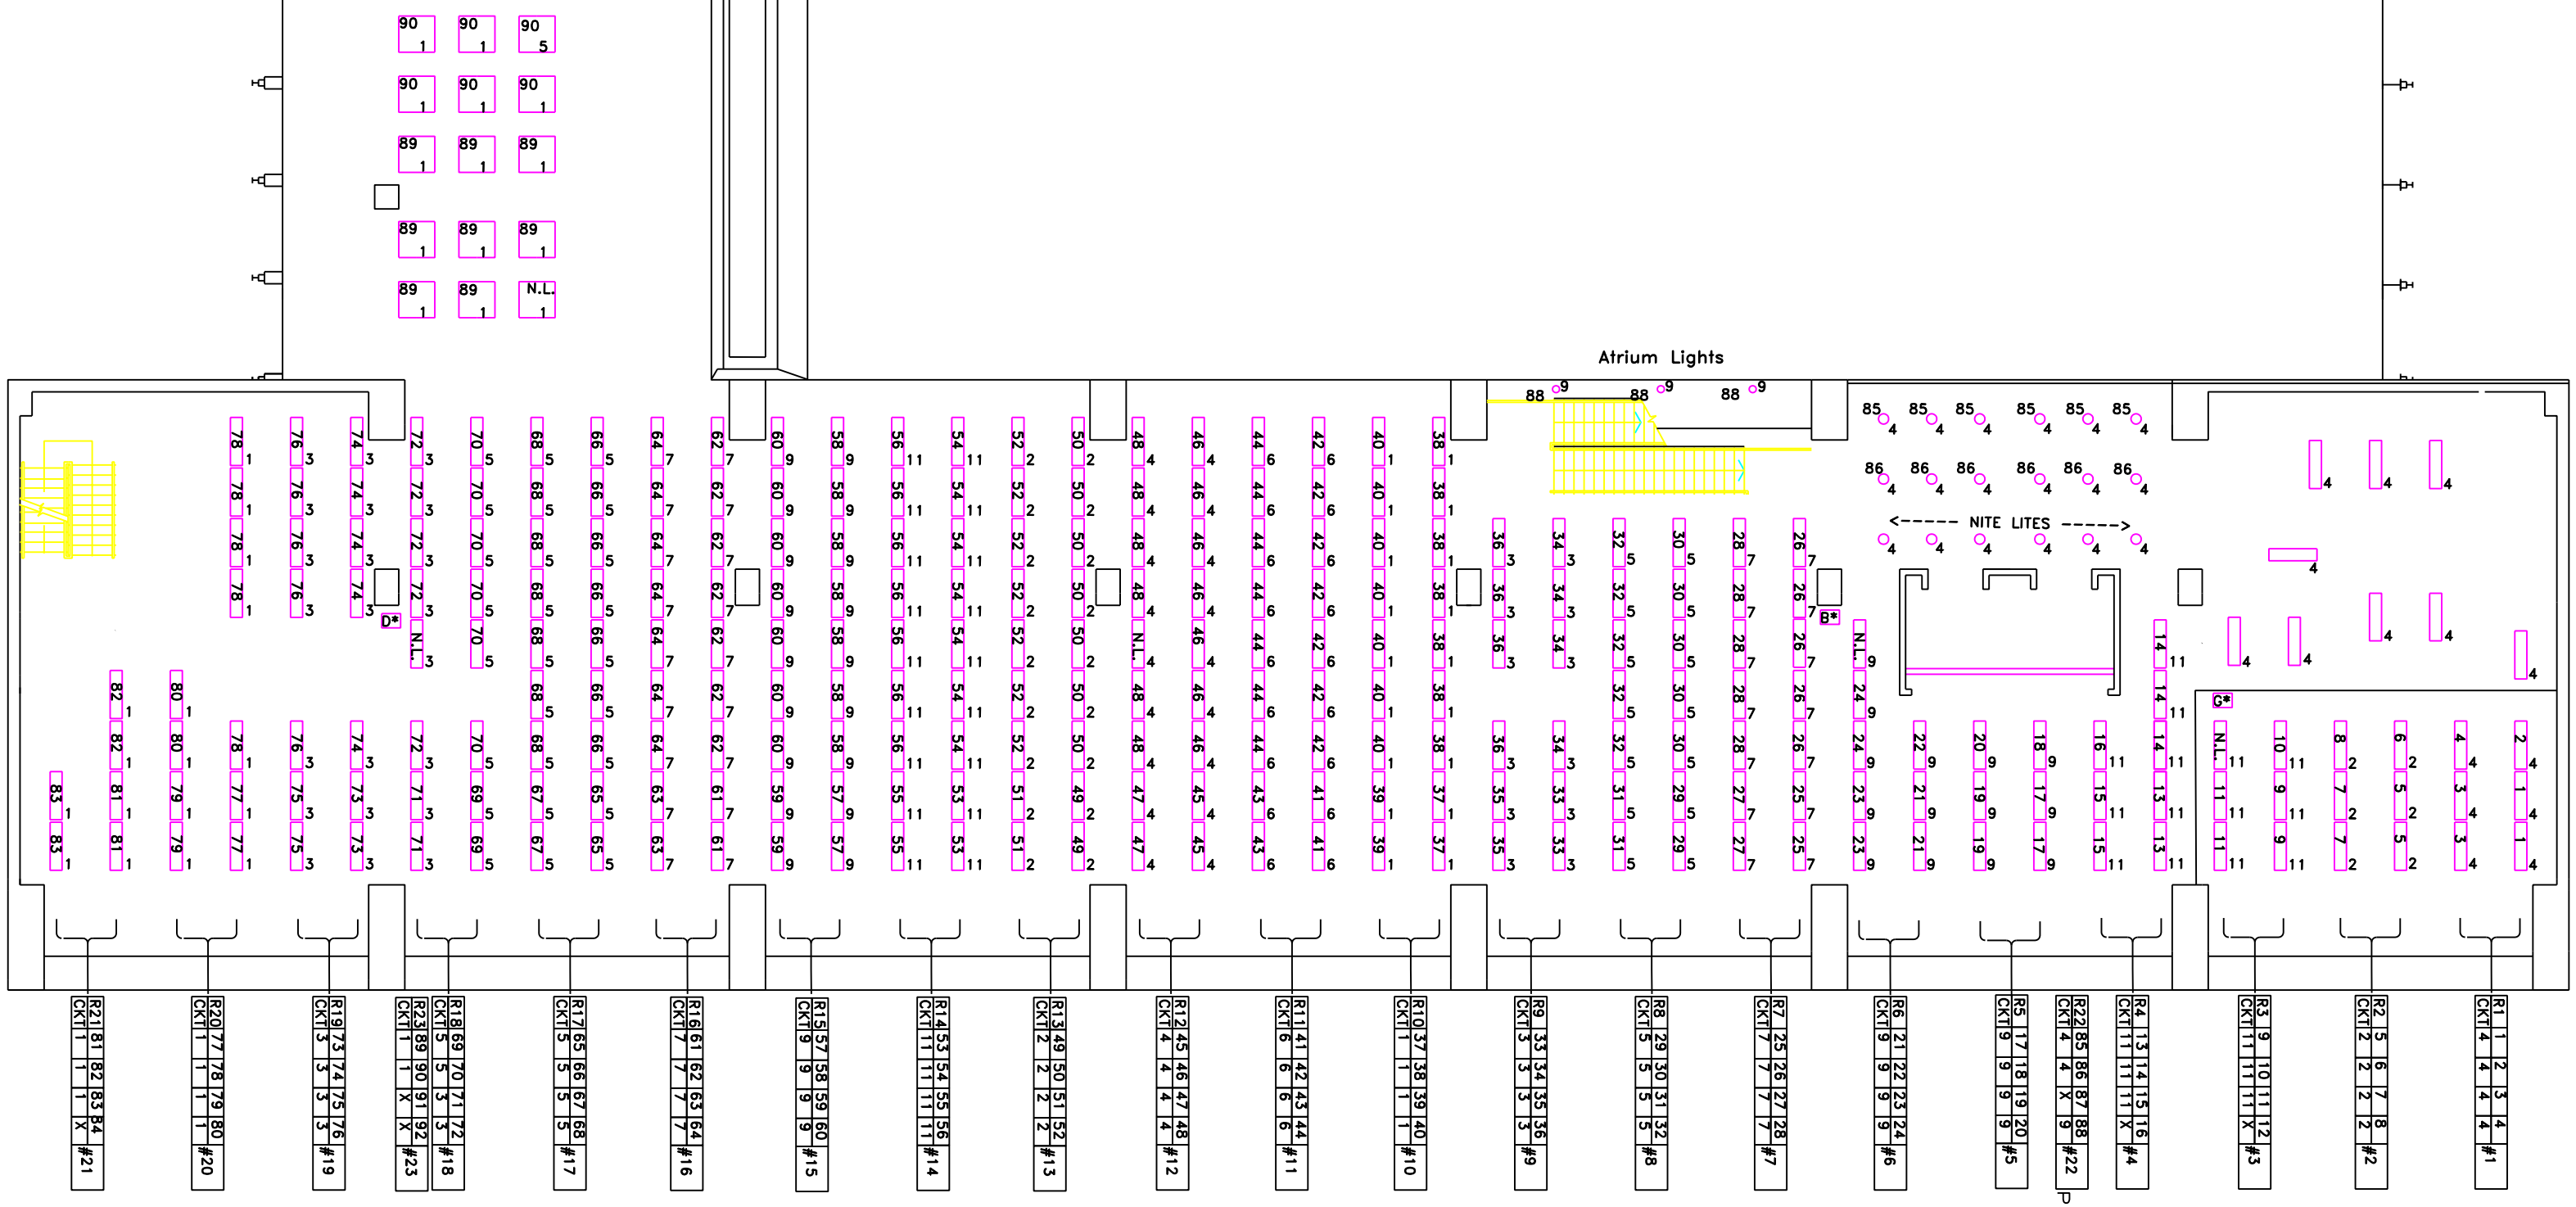

FOURTH FLOOR PLAN

SCALE: 1/8"= 1'-0"

4Th Floor East Side

4 – East

	NAME	DATE
DESIGNED		
DRAWN	K. OLSON	
CHECKED		

PROJECT NORTH

SCALE:

1/8"=1'-0" 8 0 8 SCALE