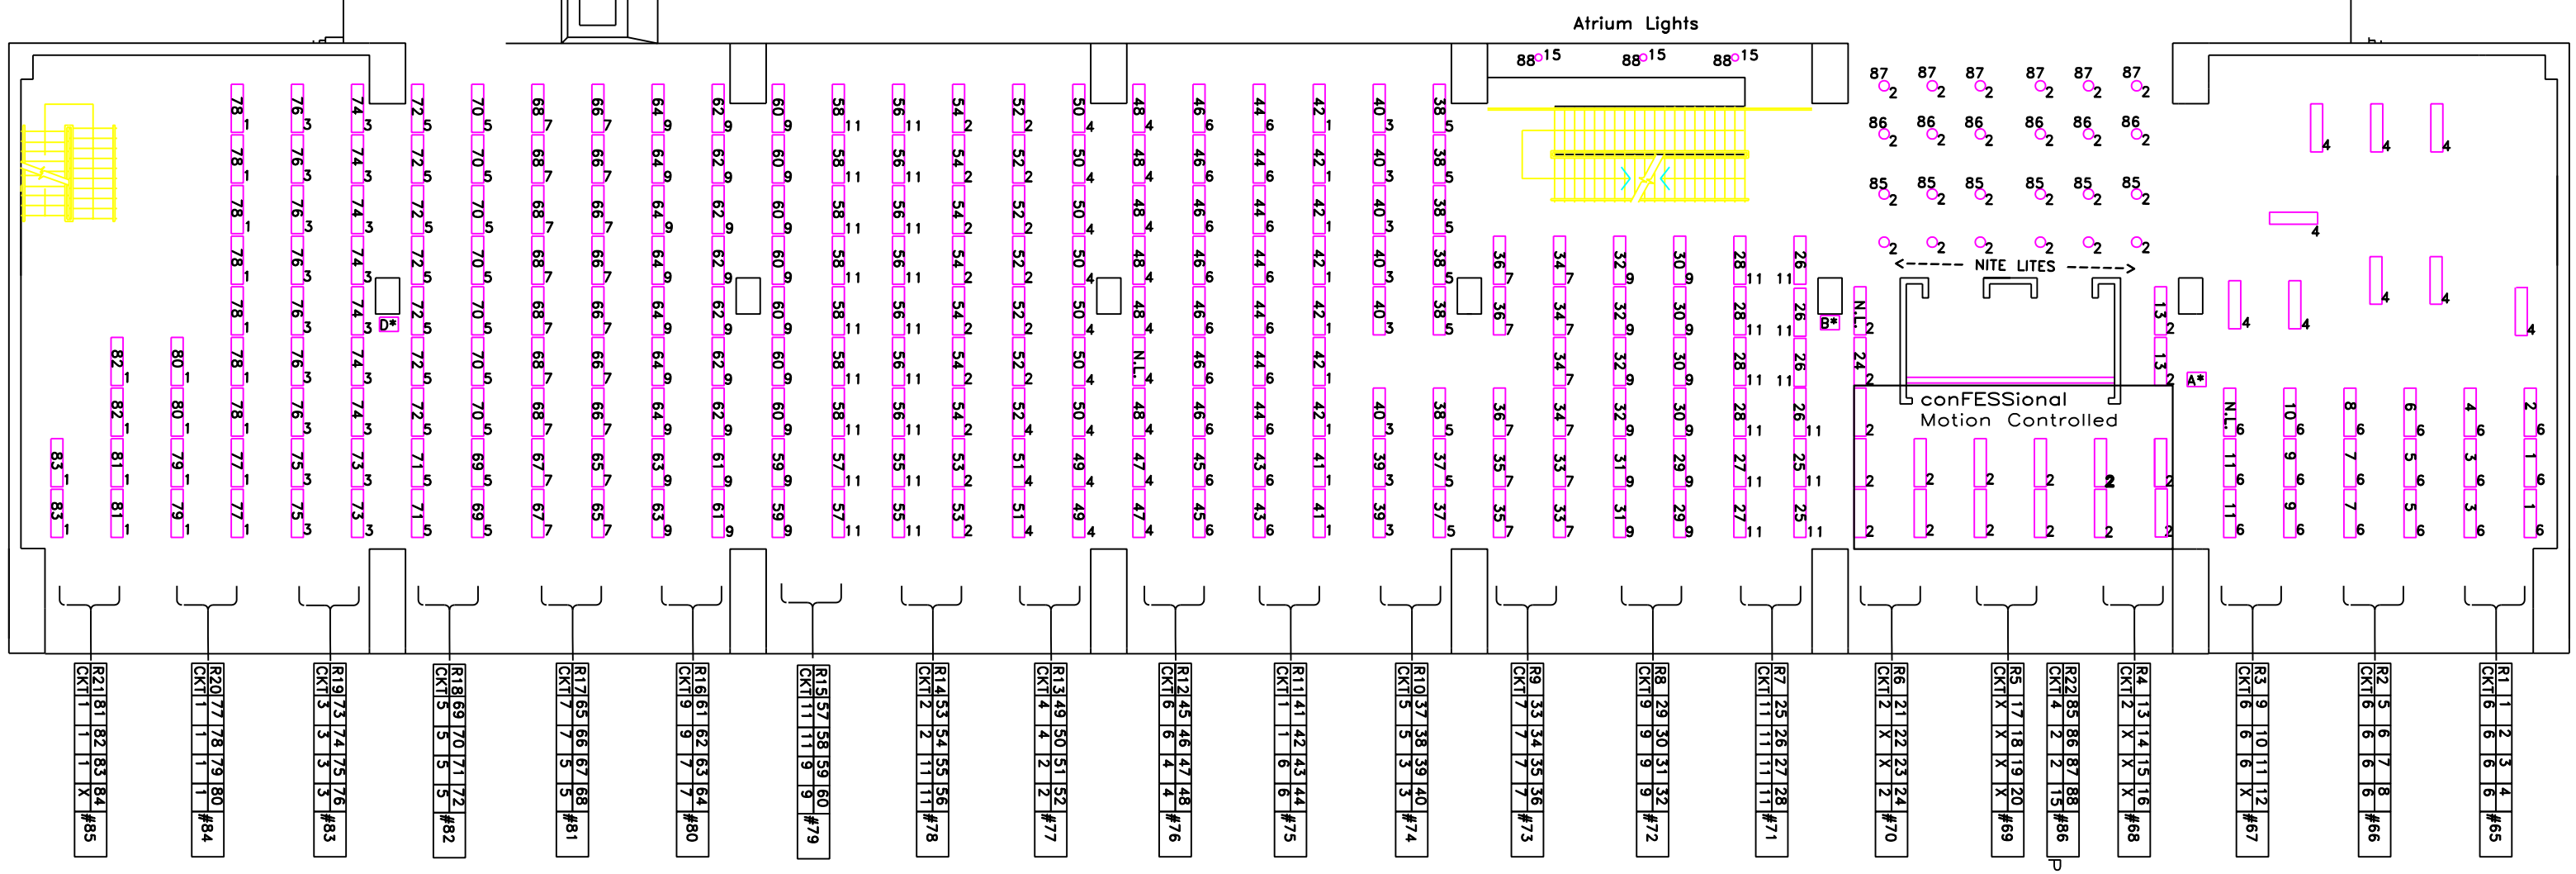

FIFTH FLOOR PLAN

SCALE: 1/8" = 1'-0"

5Th Floor East Side

5 – East

	NAME	DATE
DESIGNED		
DRAWN	K. OLSON	
CHECKED		
APPROVED		
SUBMITTED		

PROJECT NORTH

SCALE:

1/8"=1'-0" 8 0 8 SCALE