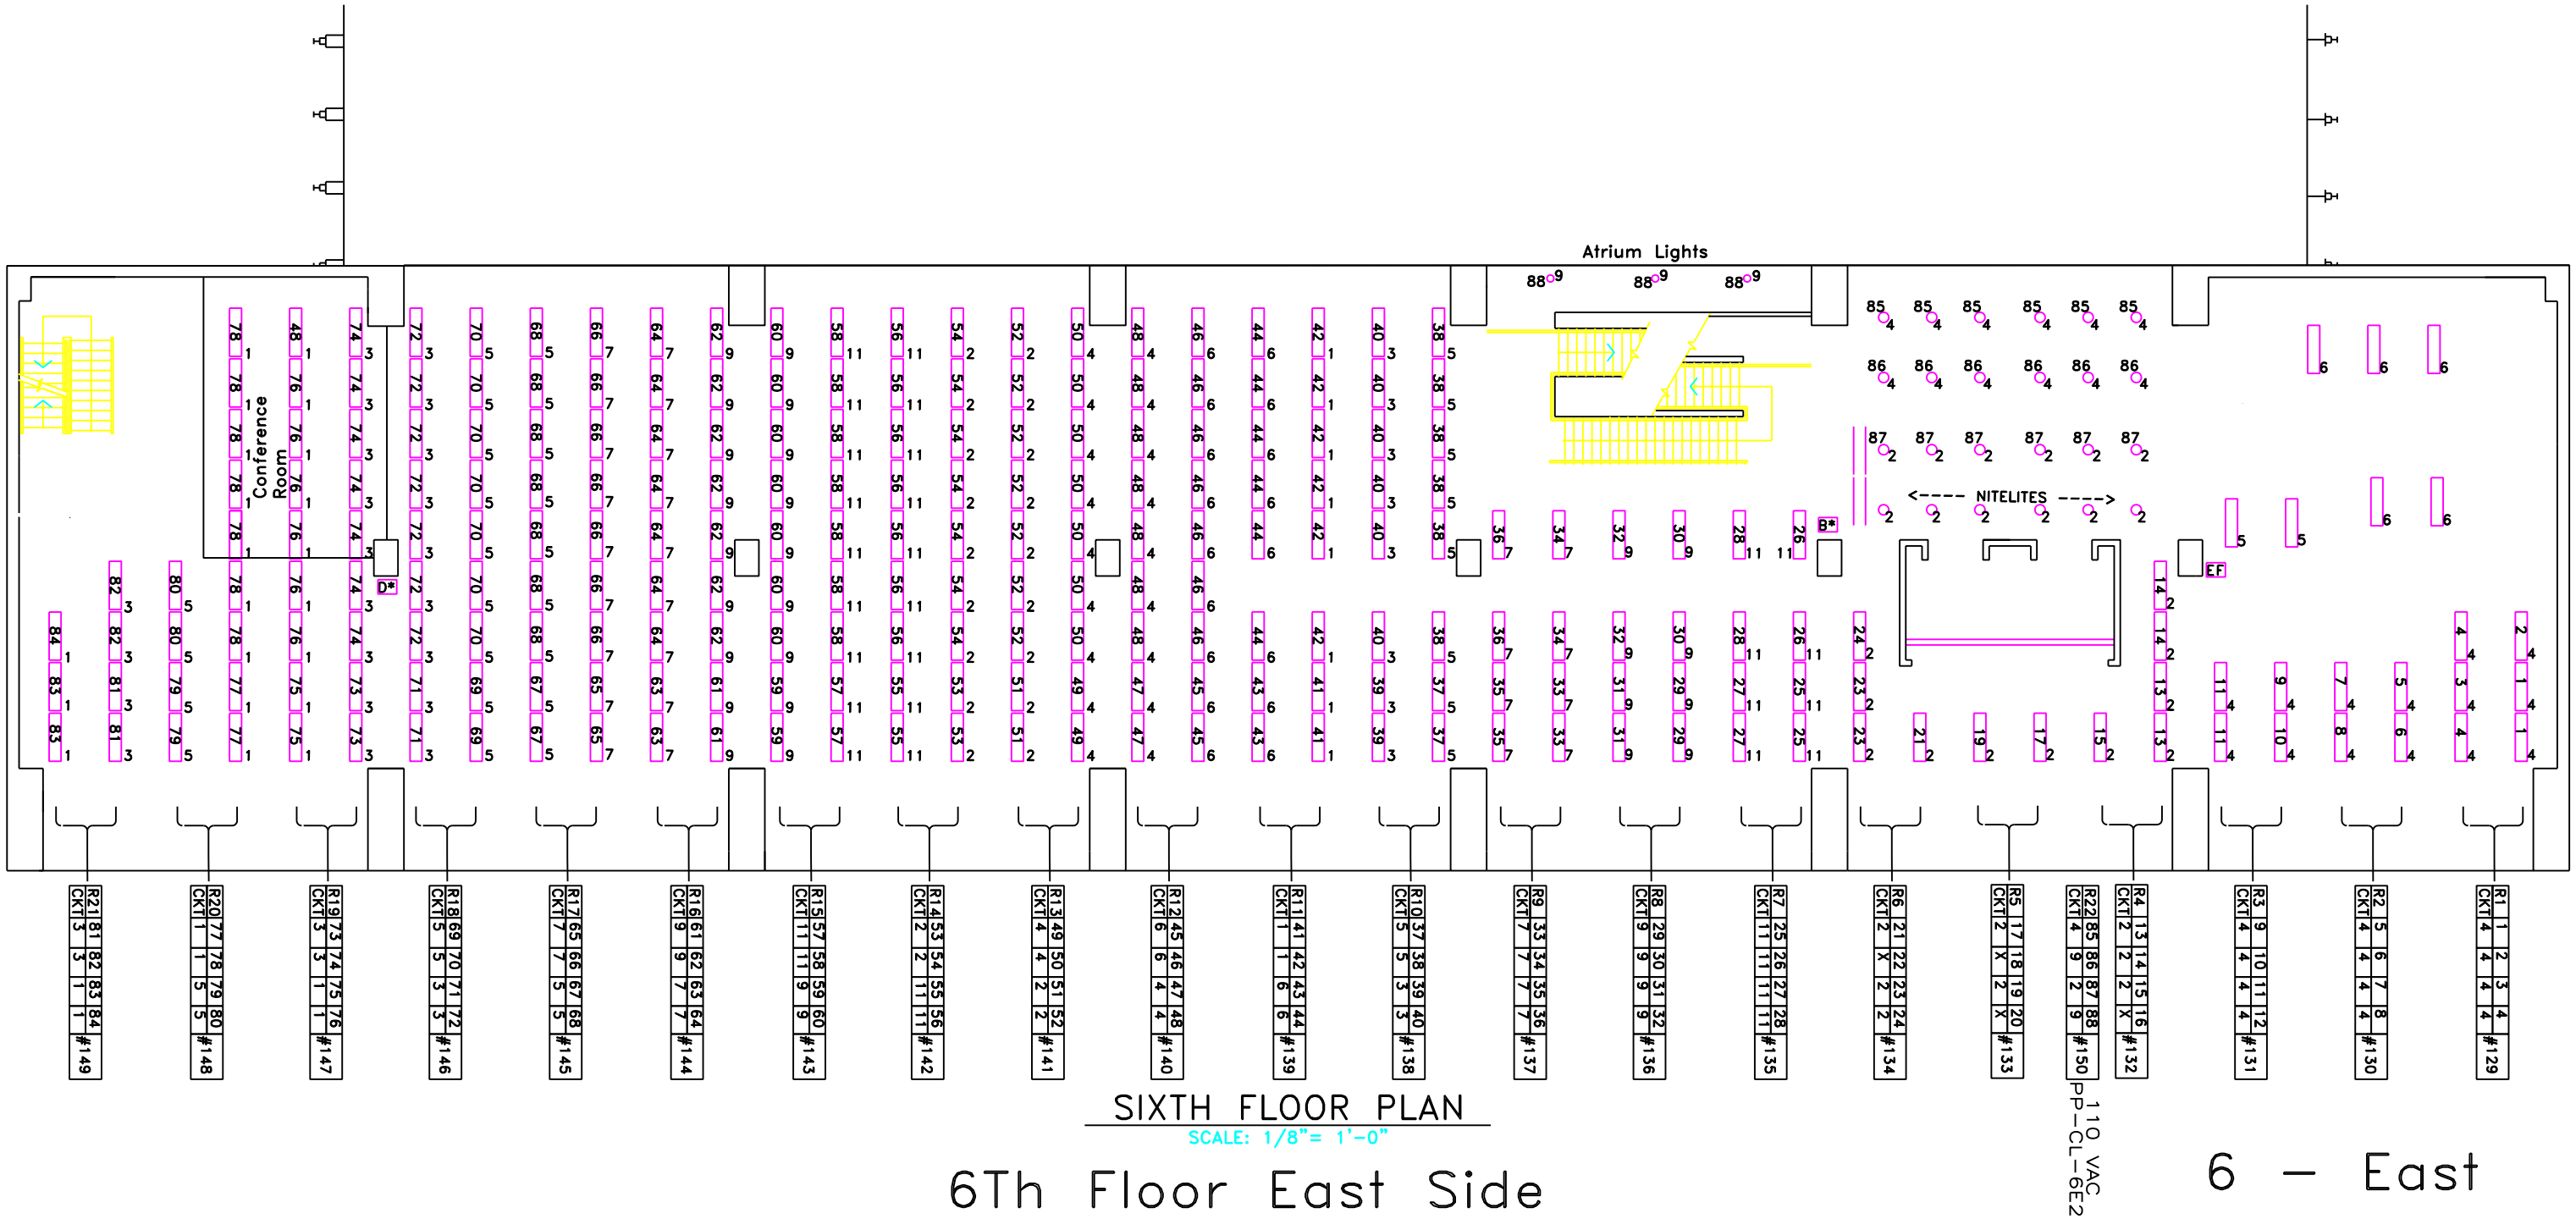

SIXTH FLOOR PLAN

SCALE: 1/8"= 1'-0"

6Th Floor East Side

6 – East

	NAME	DATE
DESIGNED		
DRAWN	K. OLSON	
CHECKED		
APPROVED		
SUBMITTED		

PROJECT NORTH

SCALE:

1/8"=1'-0" SCALE