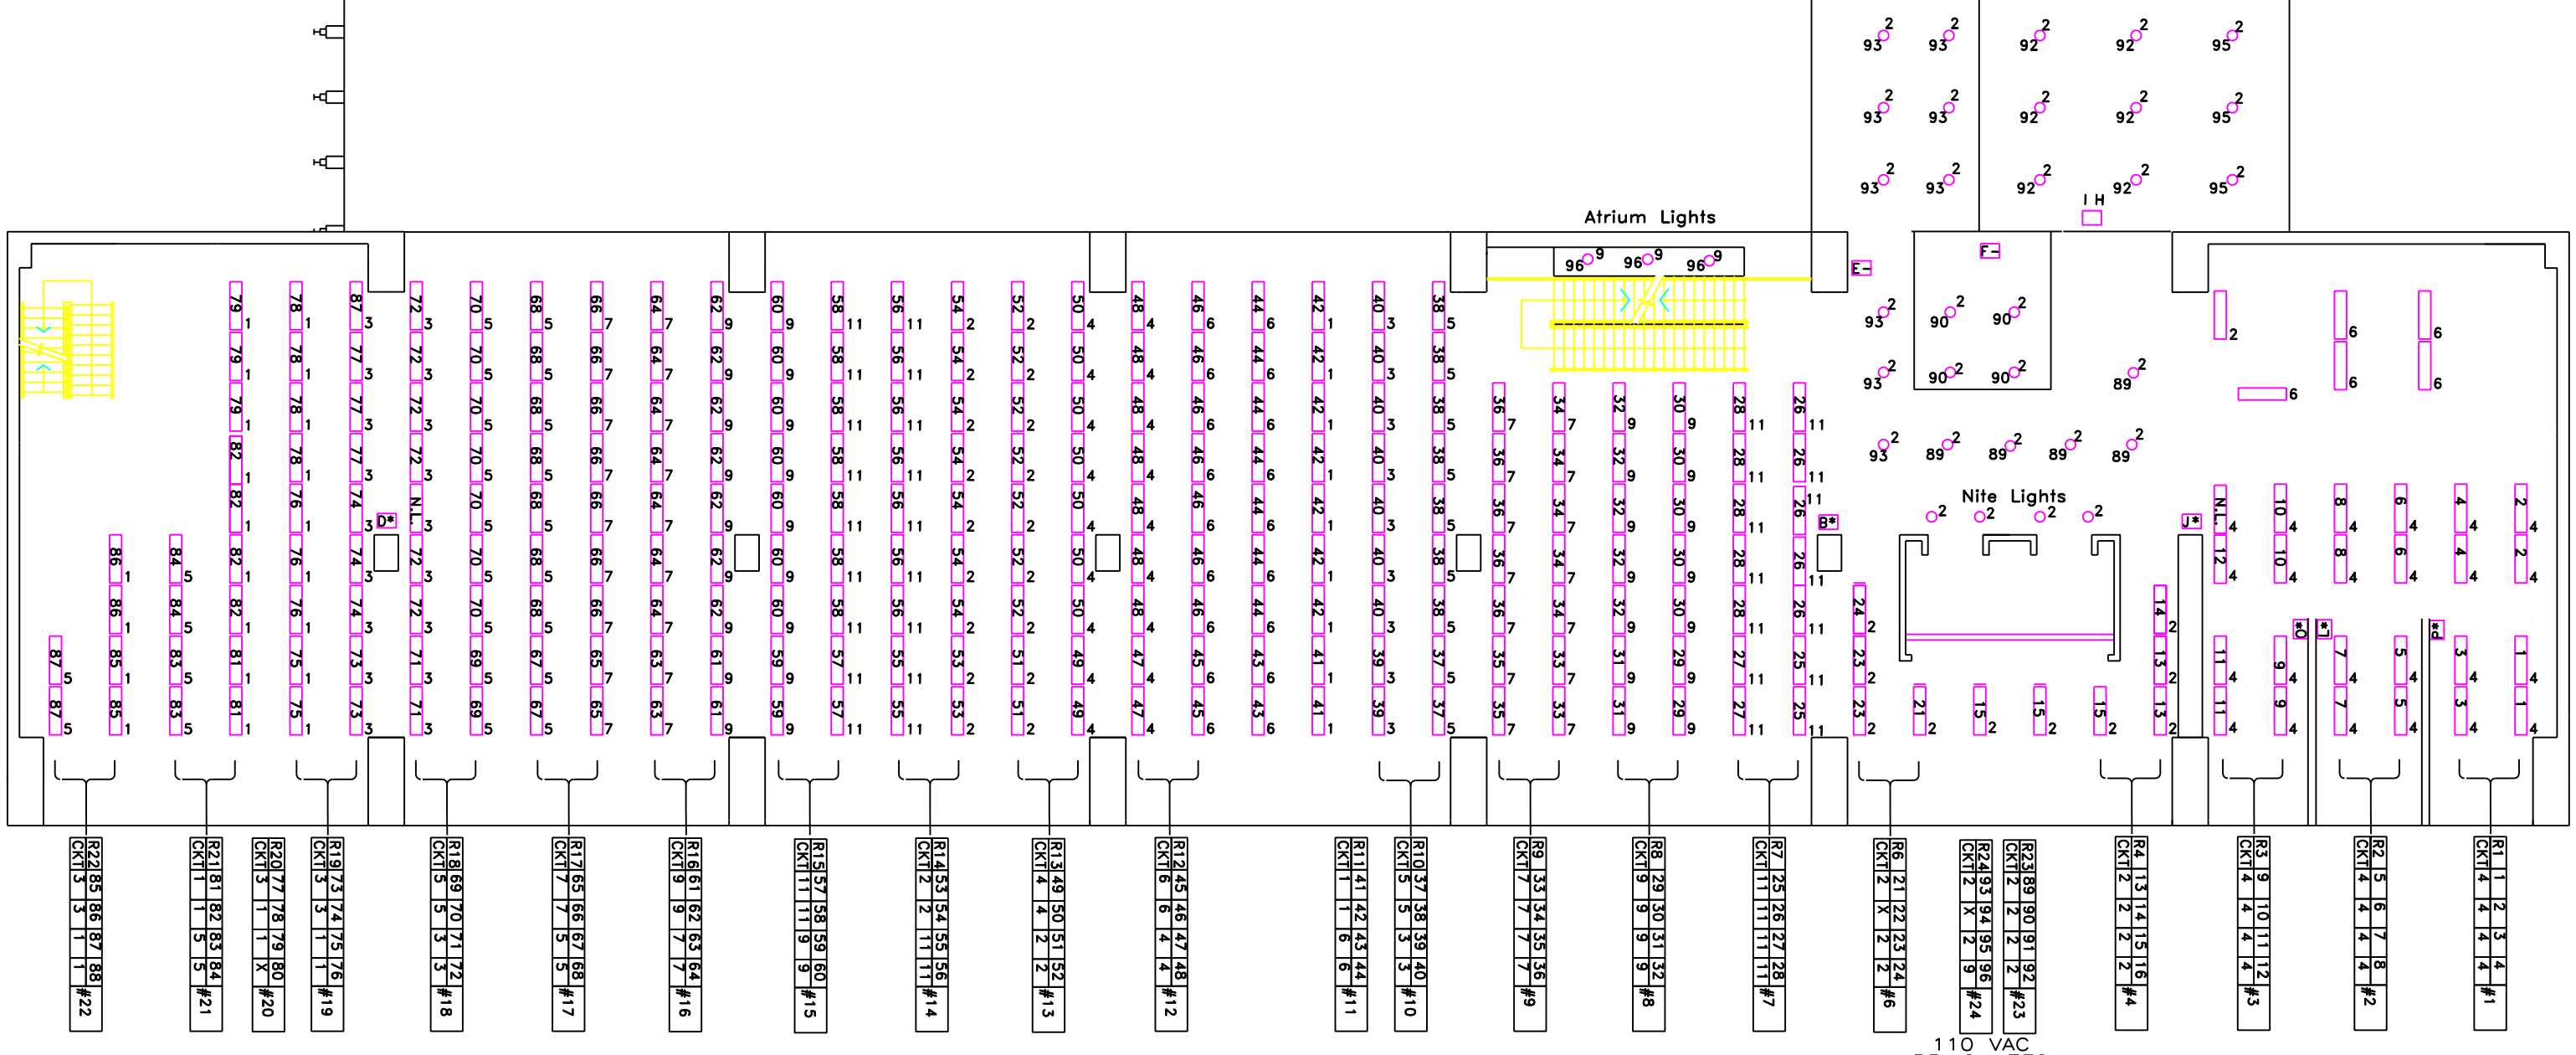

SEVENTH FLOOR PLAN

7Th Floor East Side

7 – East

	NAME	DATE
DESIGNED		
DRAWN	DRAFTER	
CHECKED		
APPROVED		
SUBMITTED		

PROJECT NORTH

SCALE:

1/8"=1'-0"