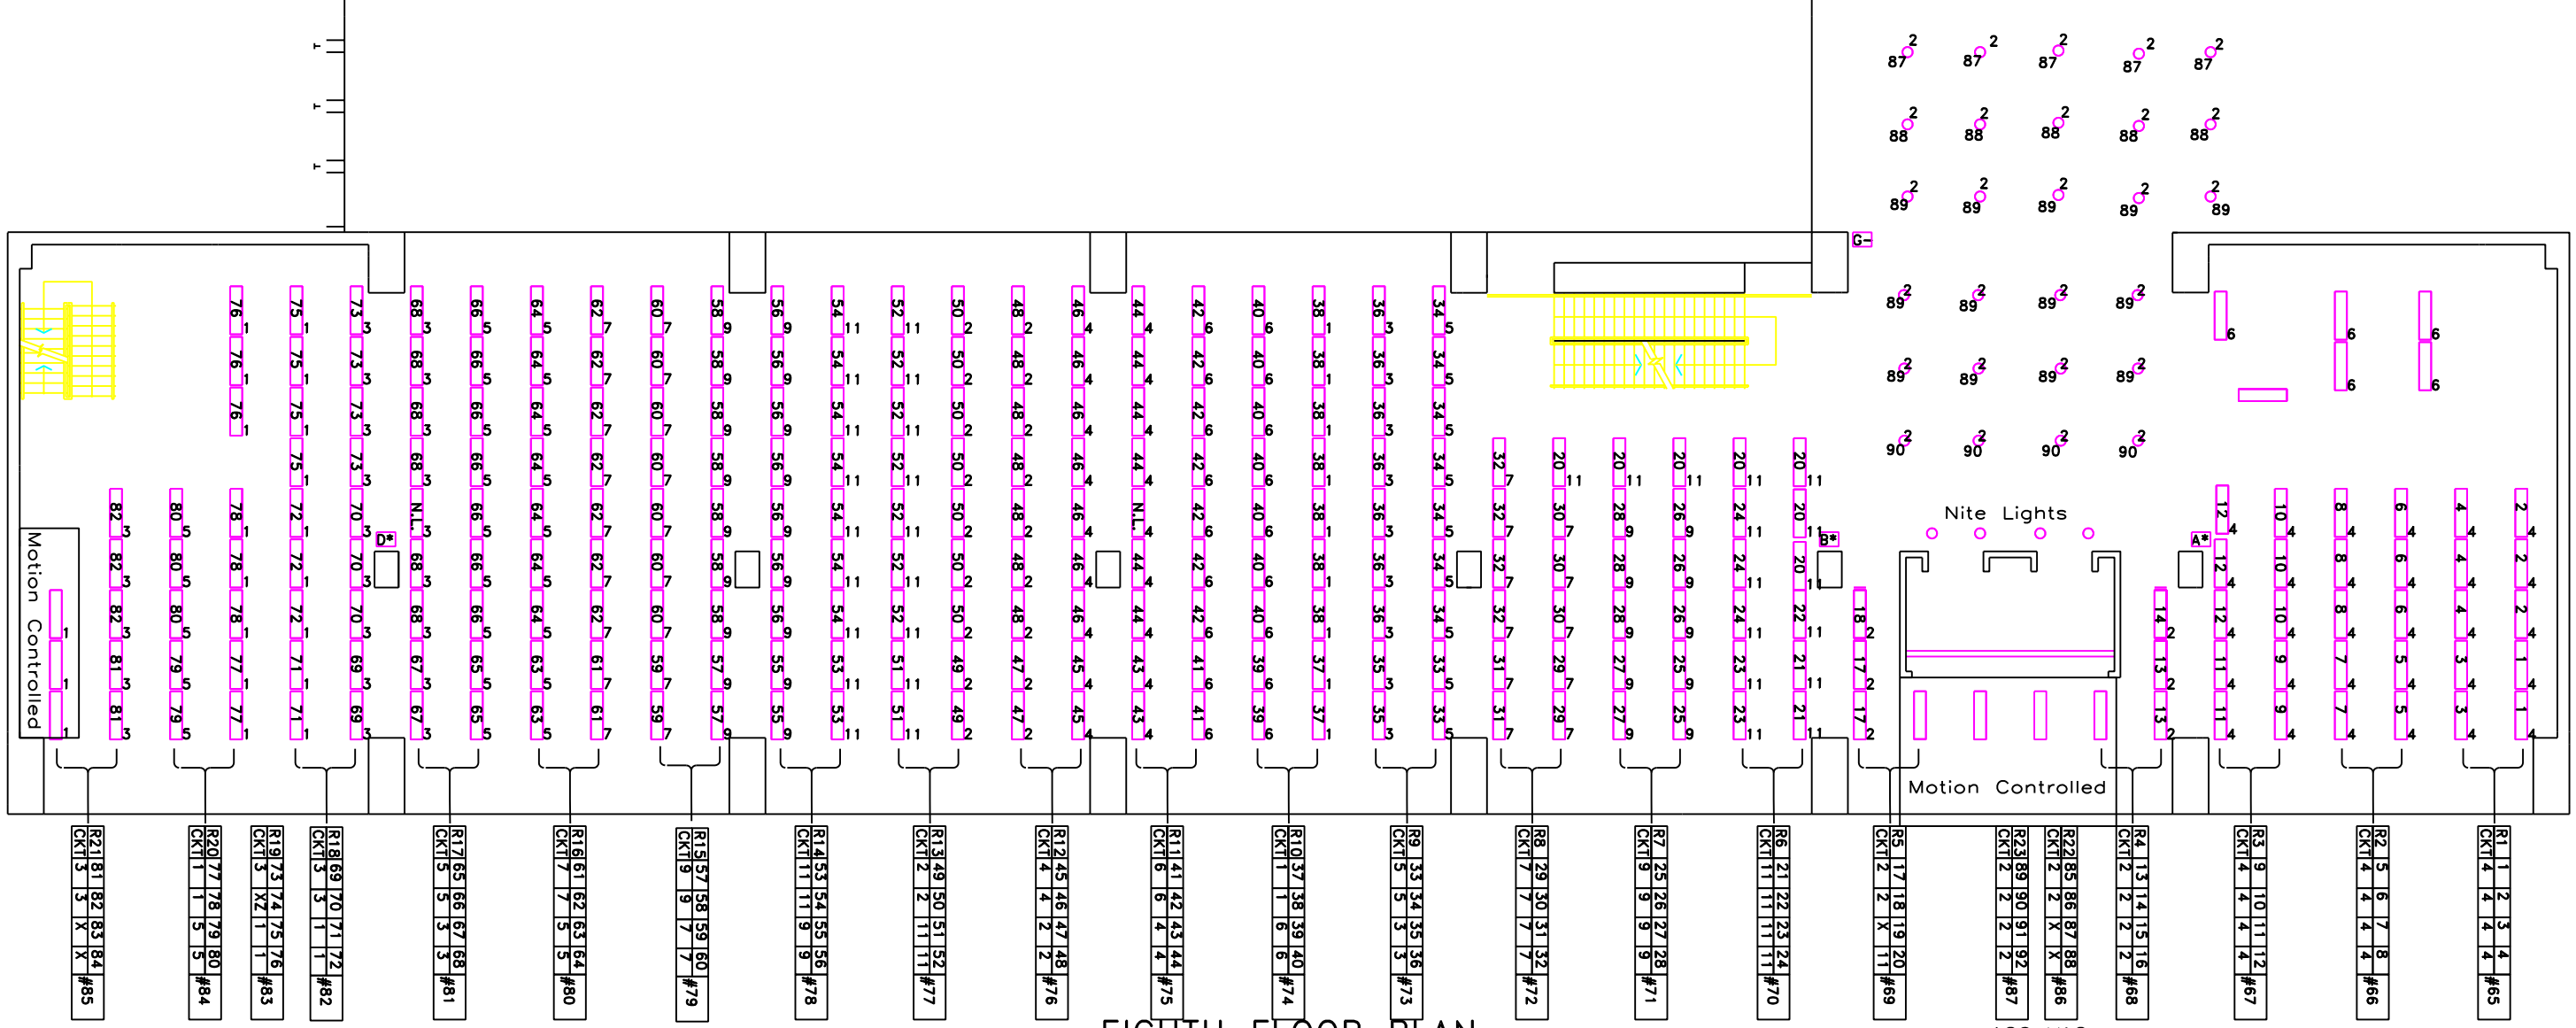

EIGHTH FLOOR PLAN

SCALE: 1/16"= 1'-0"

8Th Floor East Side

8 – East

	NAME	DATE
DESIGNED		
DRAWN	GRAYSON	
CHECKED		
APPROVED		
SUBMITTED		

PROJECT NORTH

SCALE:

1/8"=1'-0" 8 0 8 16 SCALE FEET