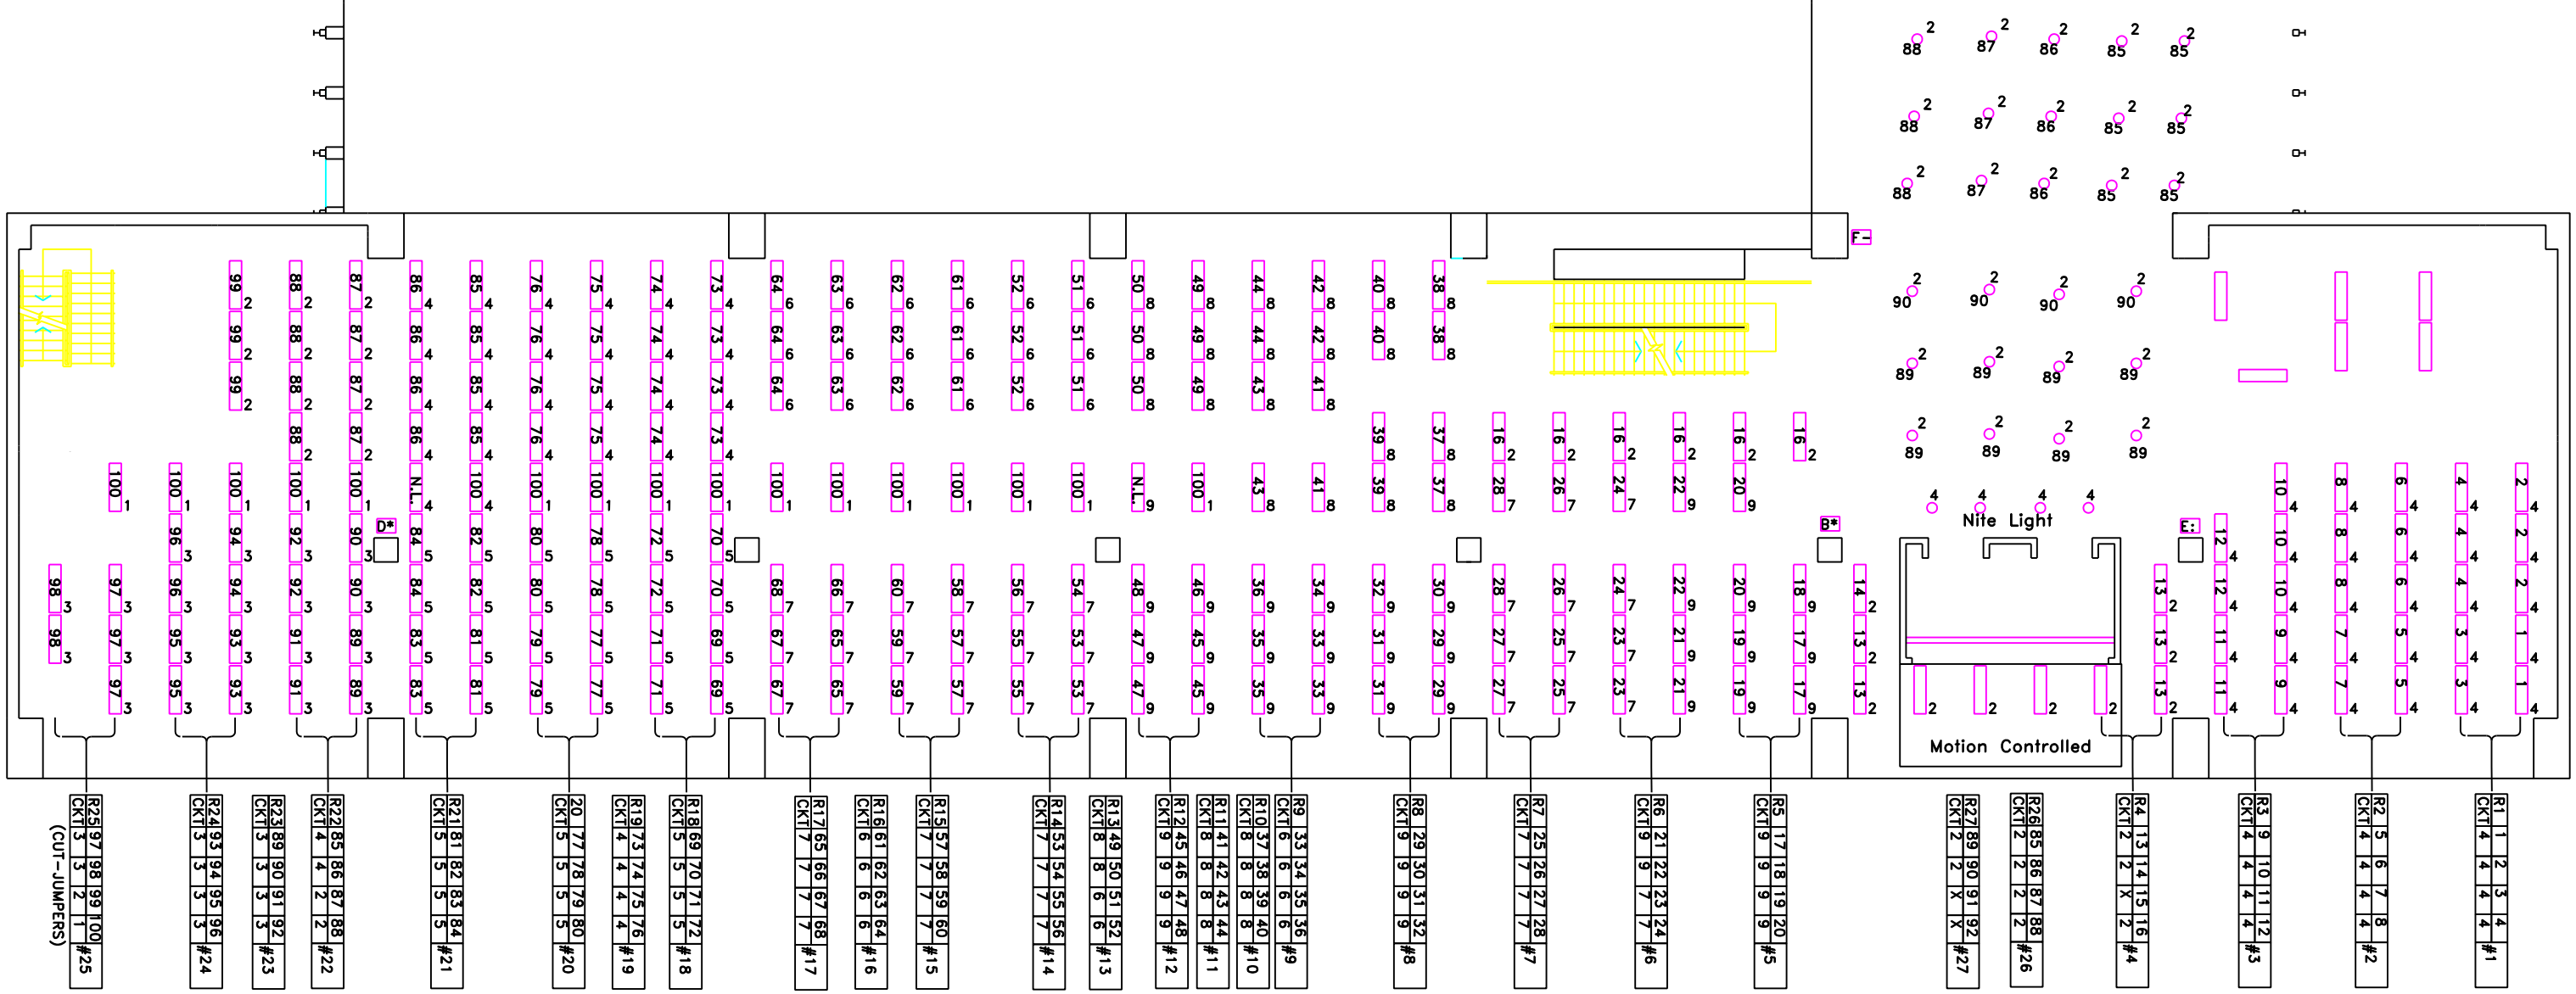

TENTH FLOOR PLAN

SCALE: 1/8"= 1'-0"

10th Floor East Side

10 – East

	NAME	DATE
DESIGNED		
DRAWN	K. OLSON	
CHECKED		
APPROVED		
SUBMITTED		

W S E PROJECT NORTH

SCALE:

1/8"=1'-0" 8 0 8 16 SCALE FEET