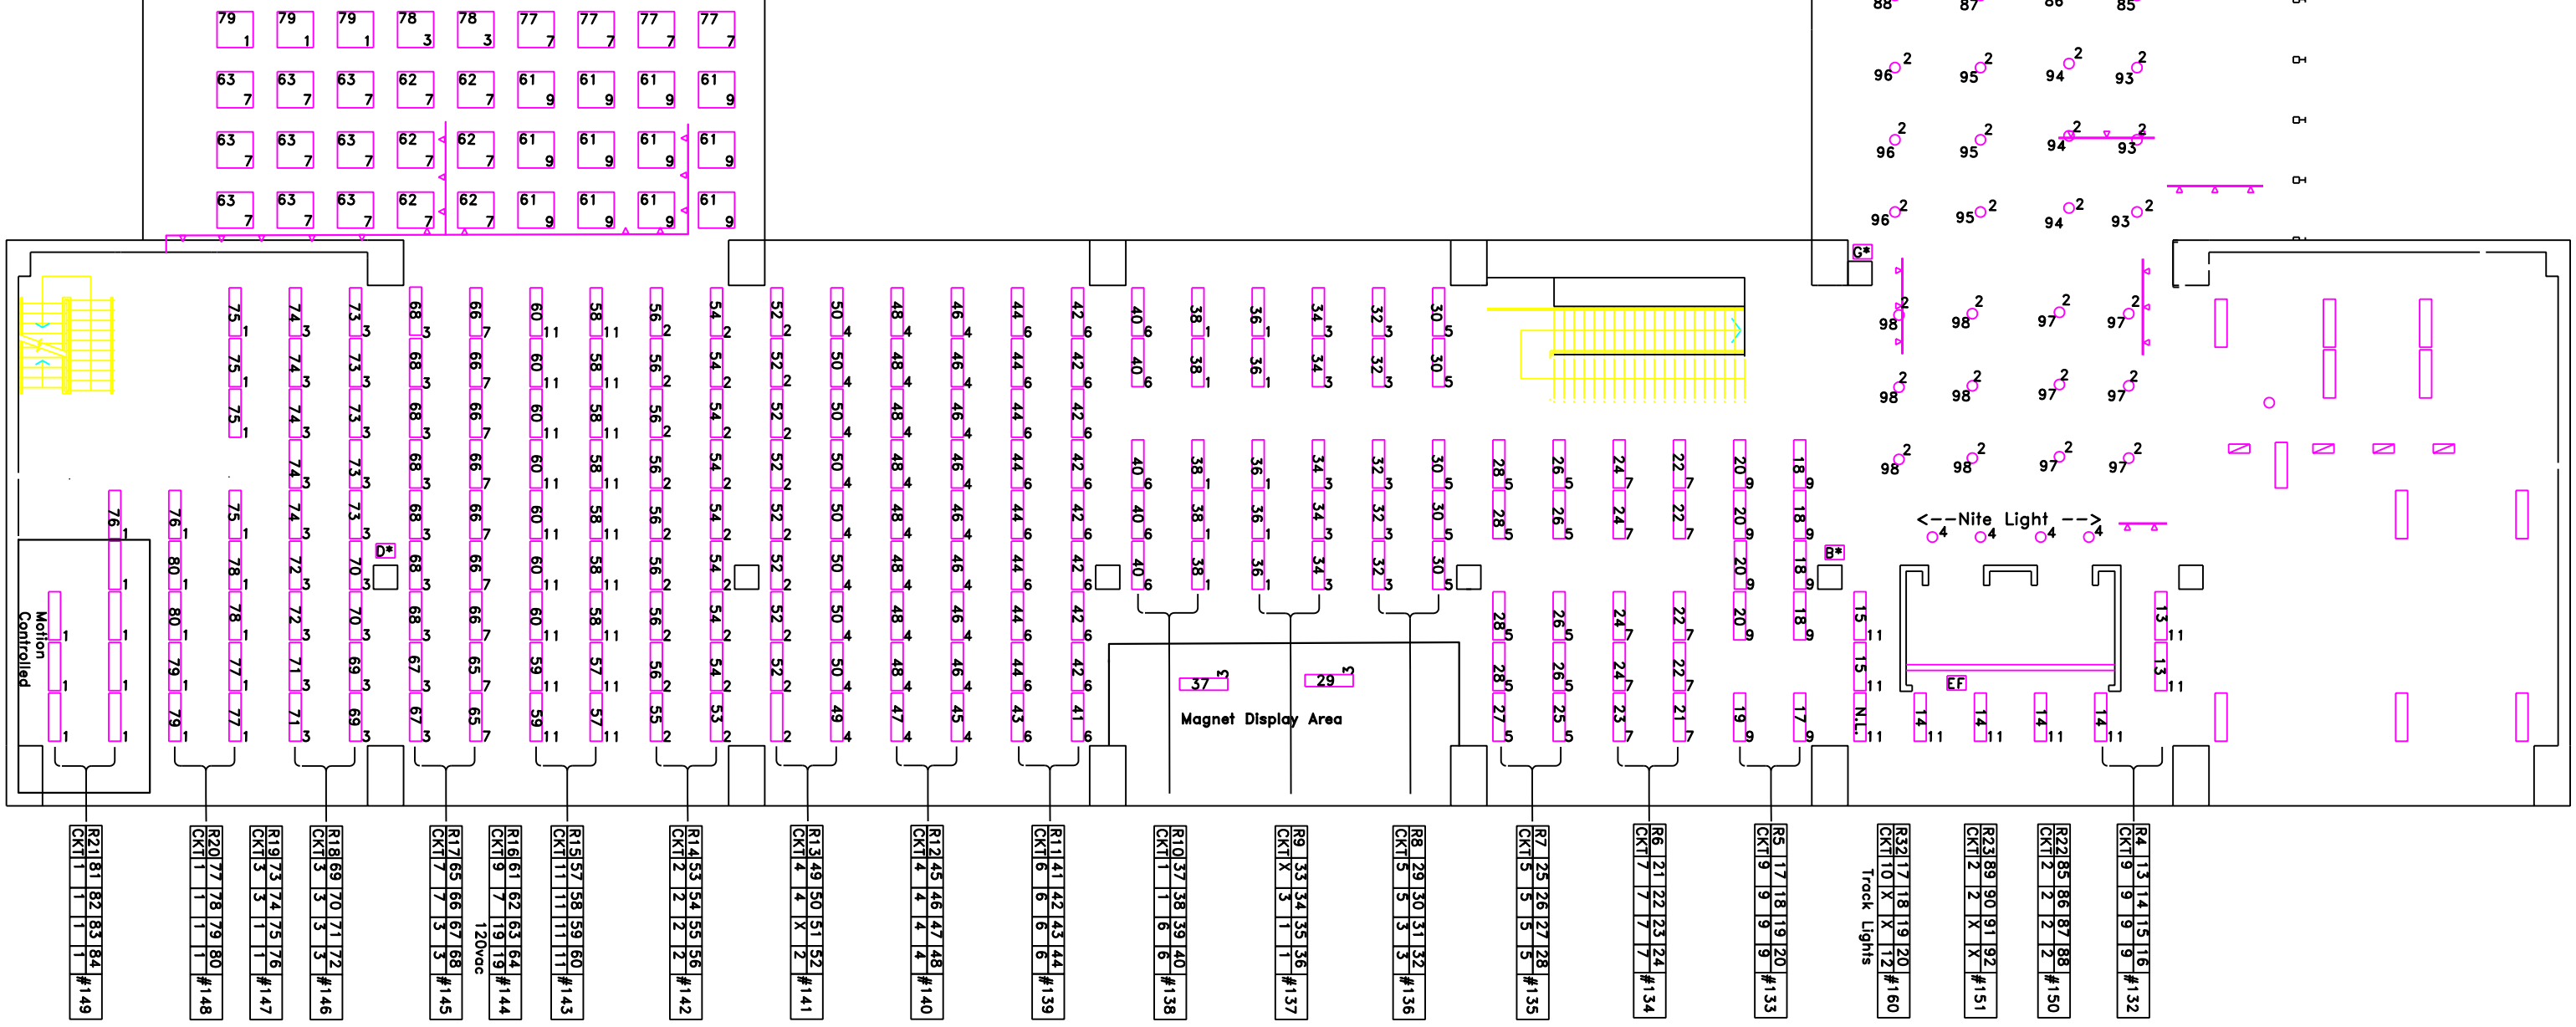

FIFTEENTH FLOOR PLAN

SCALE: 1/8"= 1'-0"

15th Floor East Side

15 – East

	NAME	DATE
DESIGNED		
DRAWN	K. OLSON	
CHECKED		
APPROVED		
SUBMITTED		

PROJECT NORTH

SCALE:

1/8"=1'-0" 8 0 8 SCALE