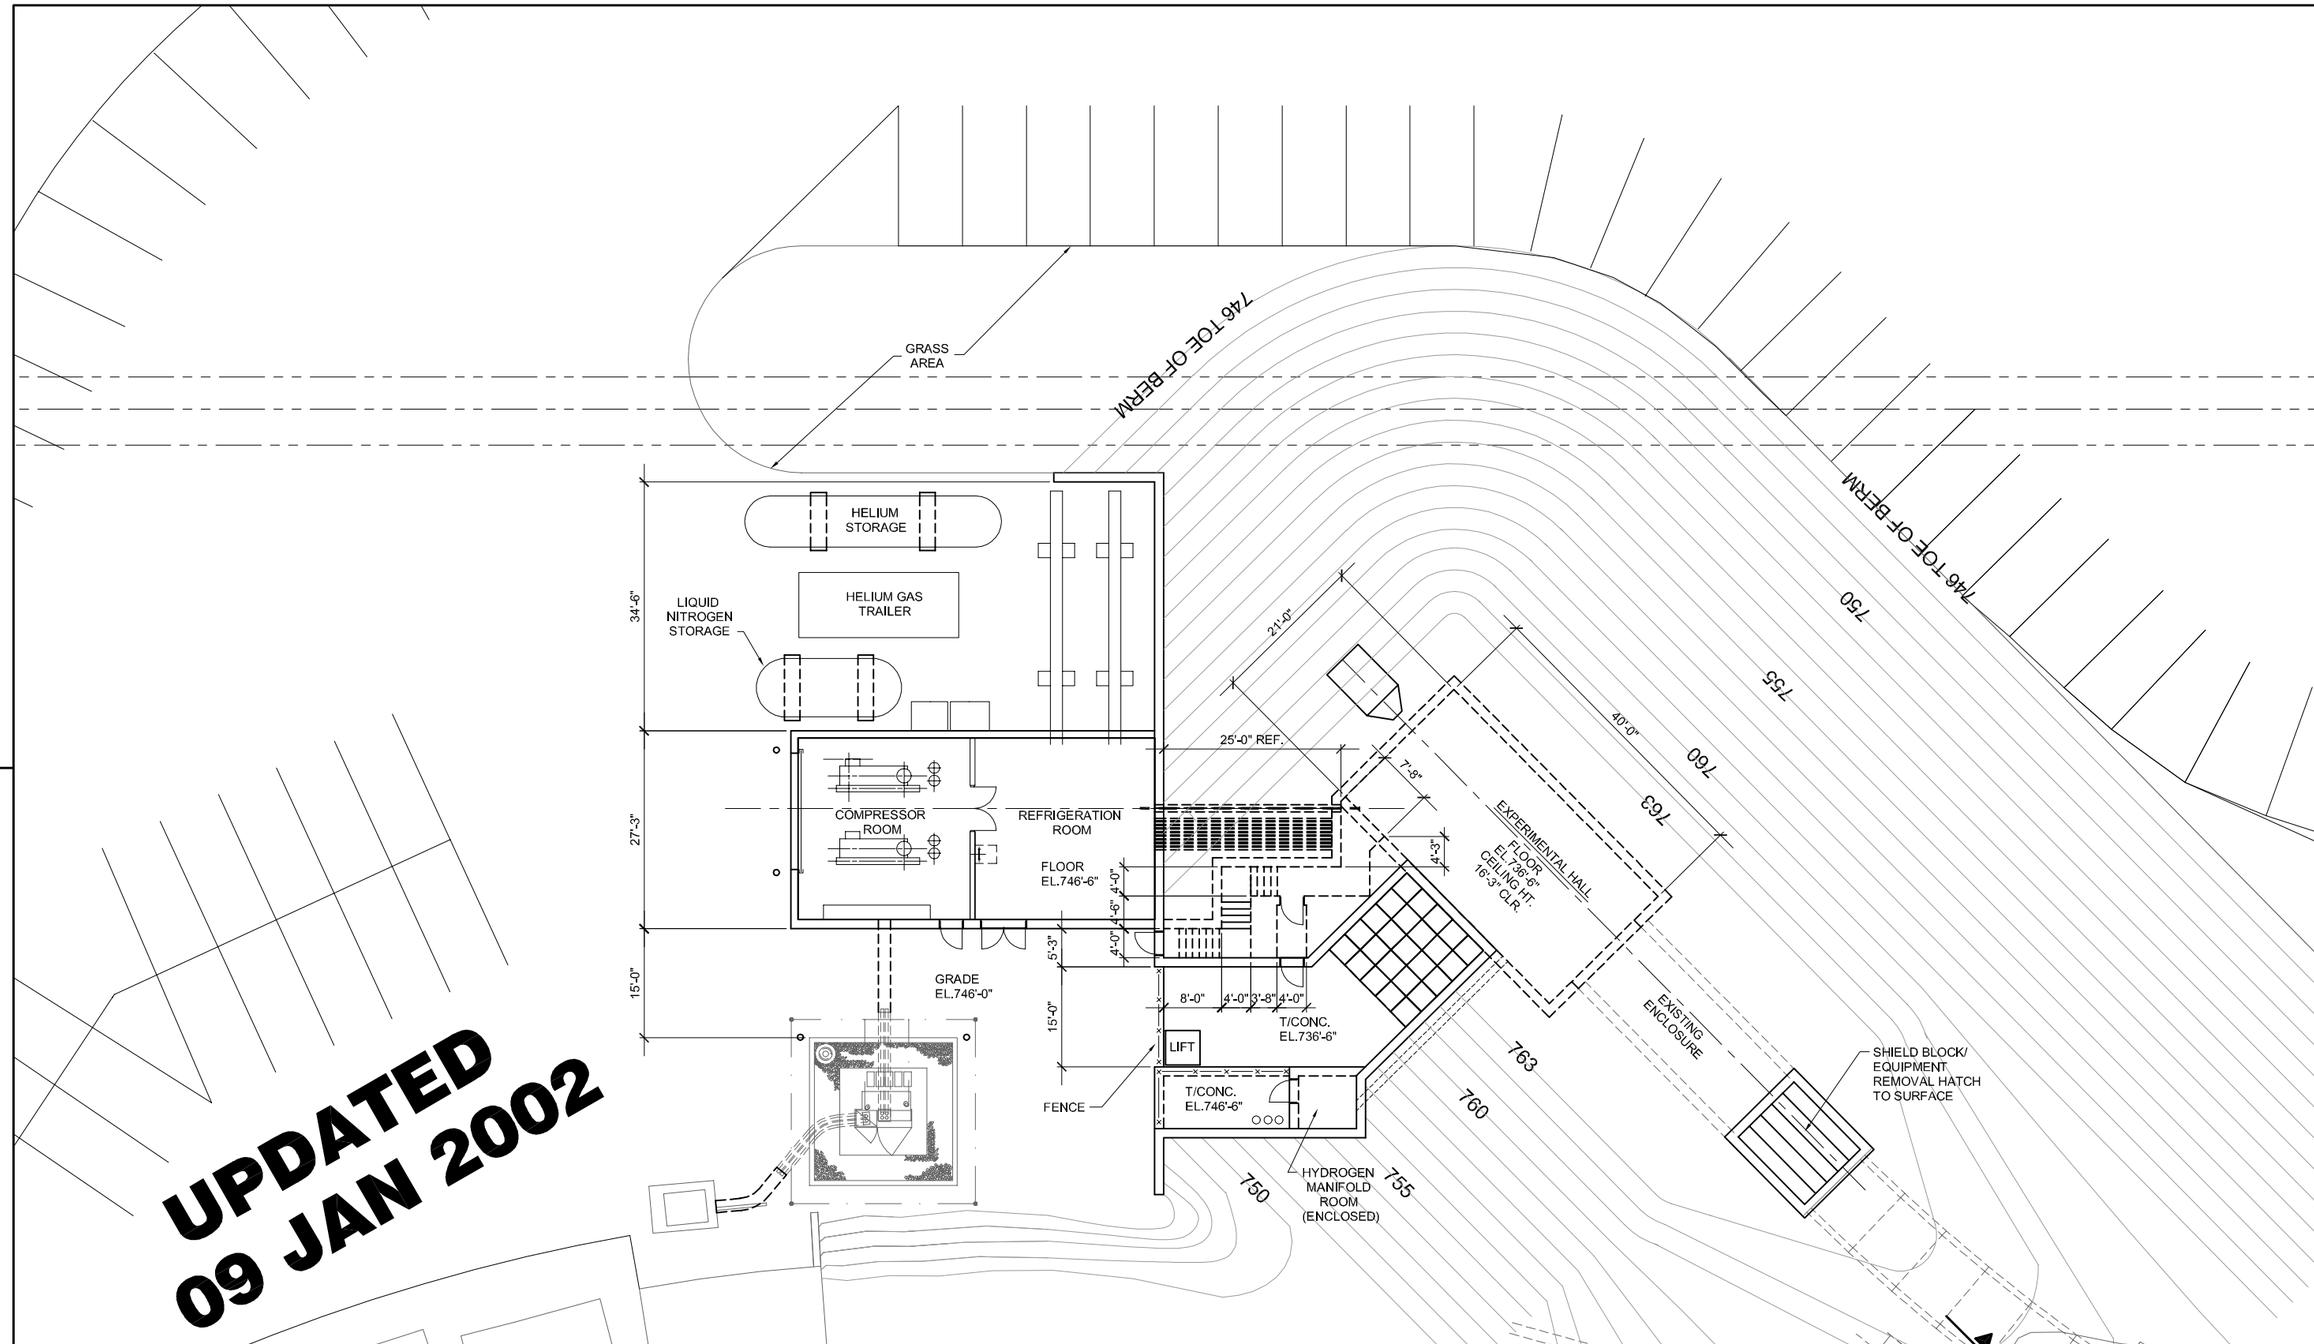

REV.	DATE	DESCRIPTIONS
		REVISIONS

	NAME	DATE
DESIGNED		
DRAWN	R. Alber	
CHECKED		
APPROVED		
SUBMITTED		

SCALE:

1" = 10'-0"

10 0 10 20
SCALE FEET

FERMI NATIONAL ACCELERATOR LABORATORY

UNITED STATES DEPARTMENT OF ENERGY

MuCOOL ENCLOSURE

SITE PLAN

DRAWING NO. **4-1-34** **SK-1** REV.

PLOT-DATE