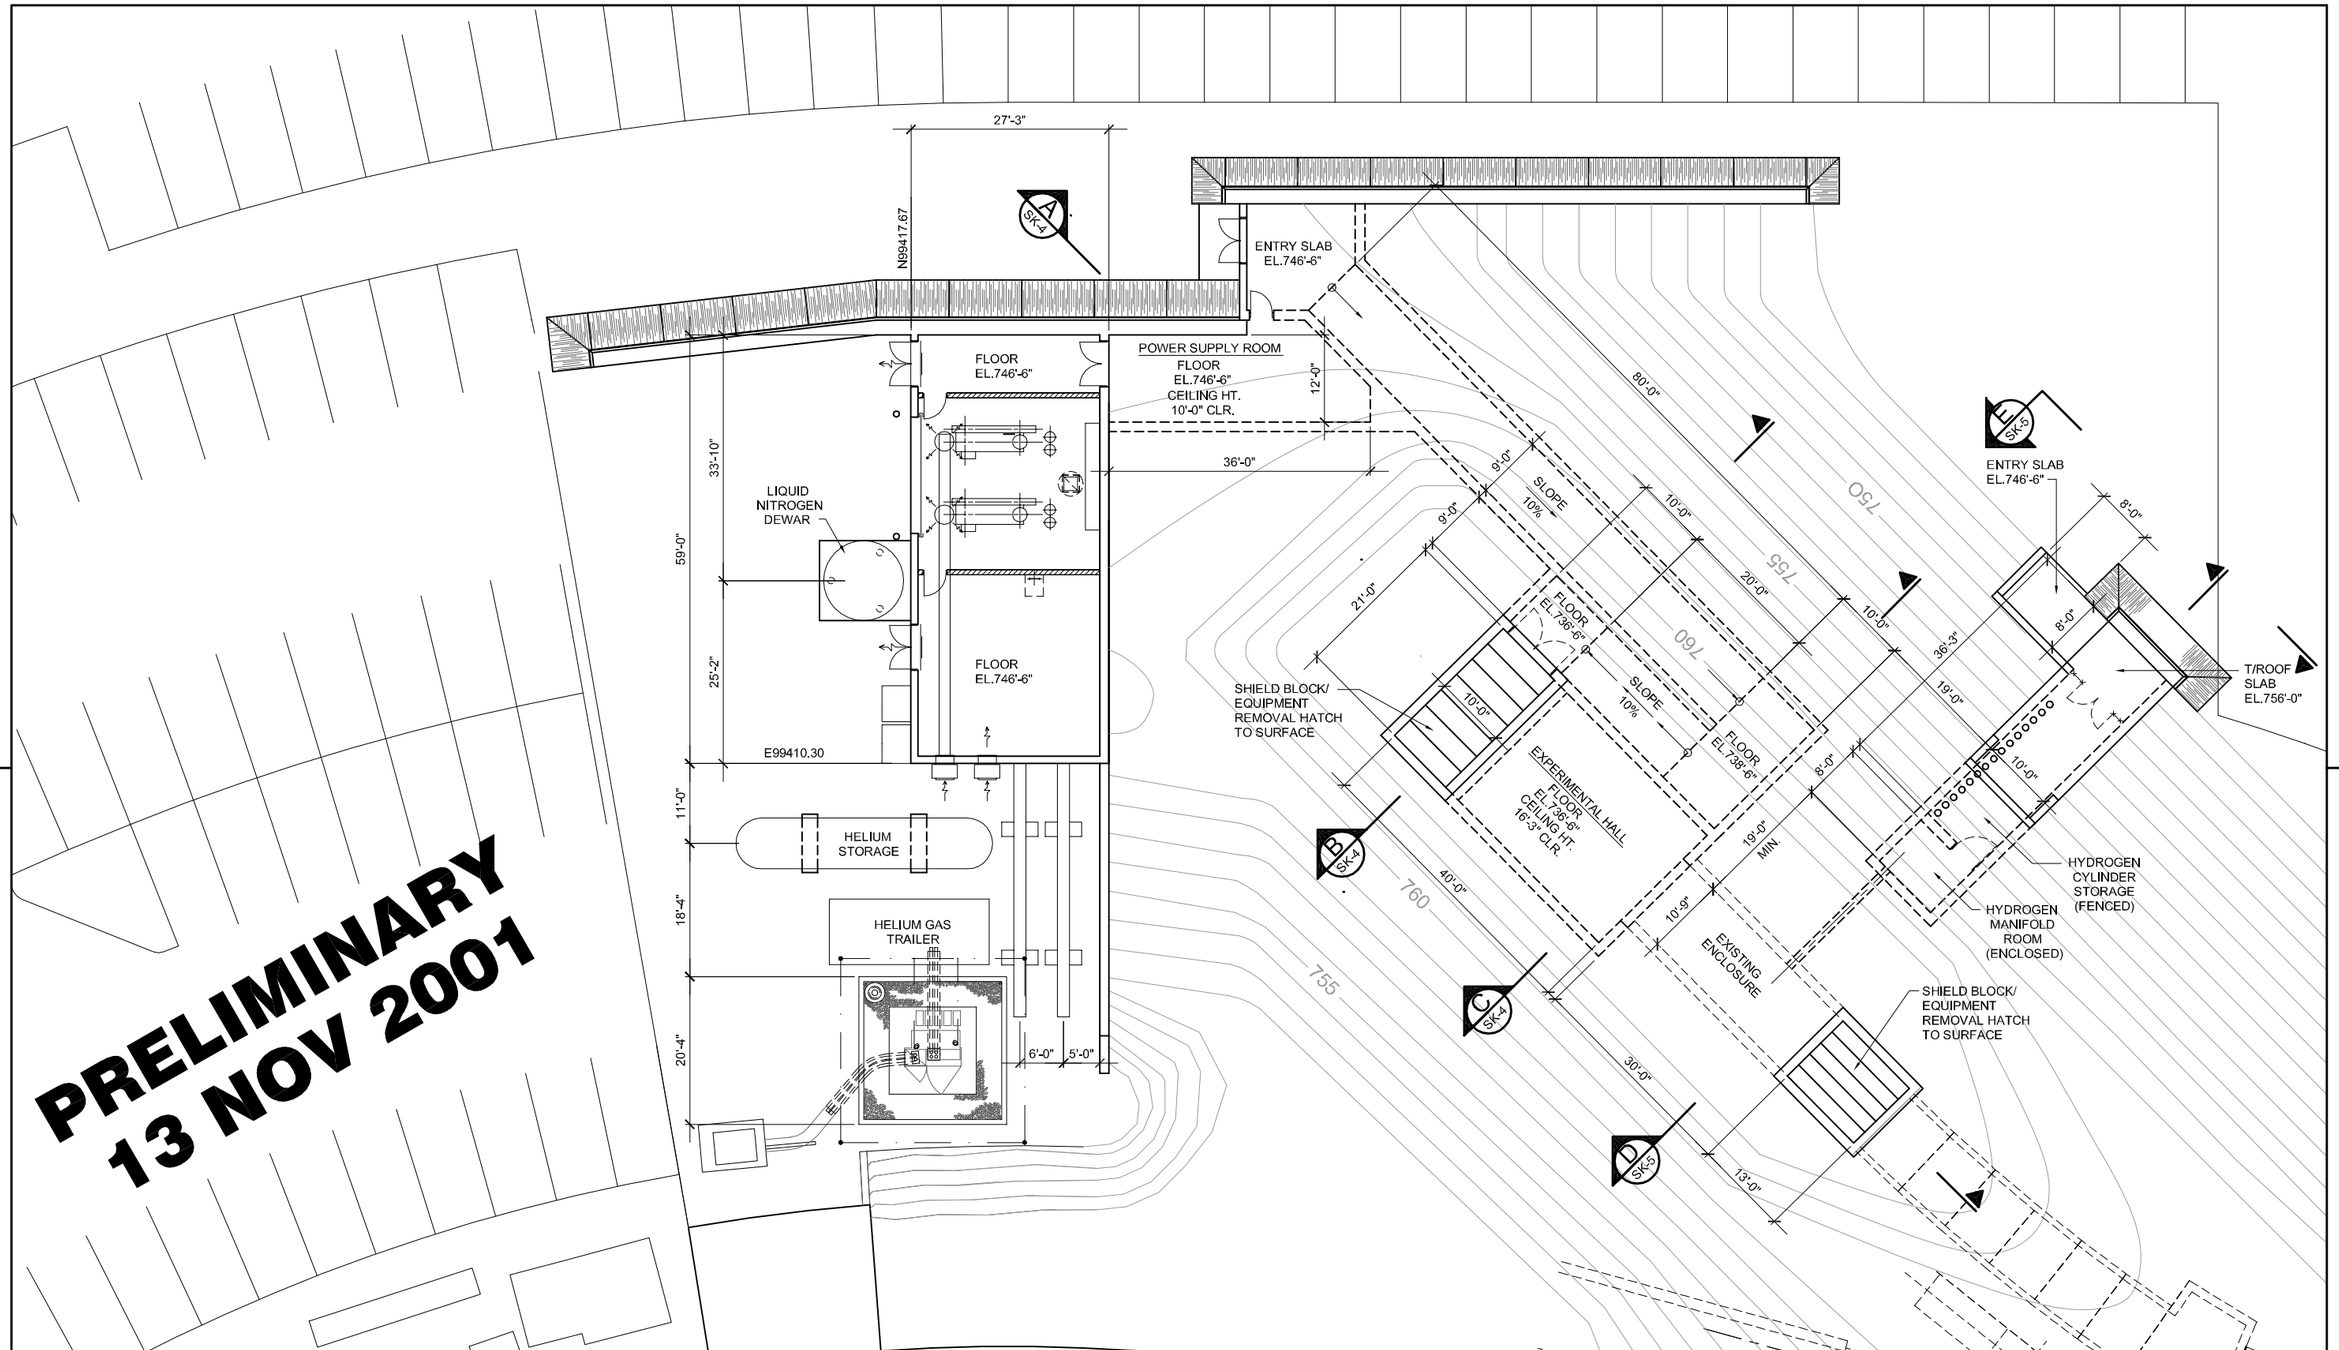

PRELIMINARY
13 NOV 2001

REV.	DATE	DESCRIPTIONS
		REVISIONS

PLOT-DATE

	NAME	DATE
DESIGNED		
DRAWN	R. Alber	
CHECKED		
APPROVED		
SUBMITTED		

SCALE:

1" = 10'-0"

10 0 10 20
SCALE FEET

FERMI NATIONAL ACCELERATOR LABORATORY

UNITED STATES DEPARTMENT OF ENERGY

MuCOOL ENCLOSURE

SITE PLAN

DRAWING NO. **4-1-34** **SK-1** REV.

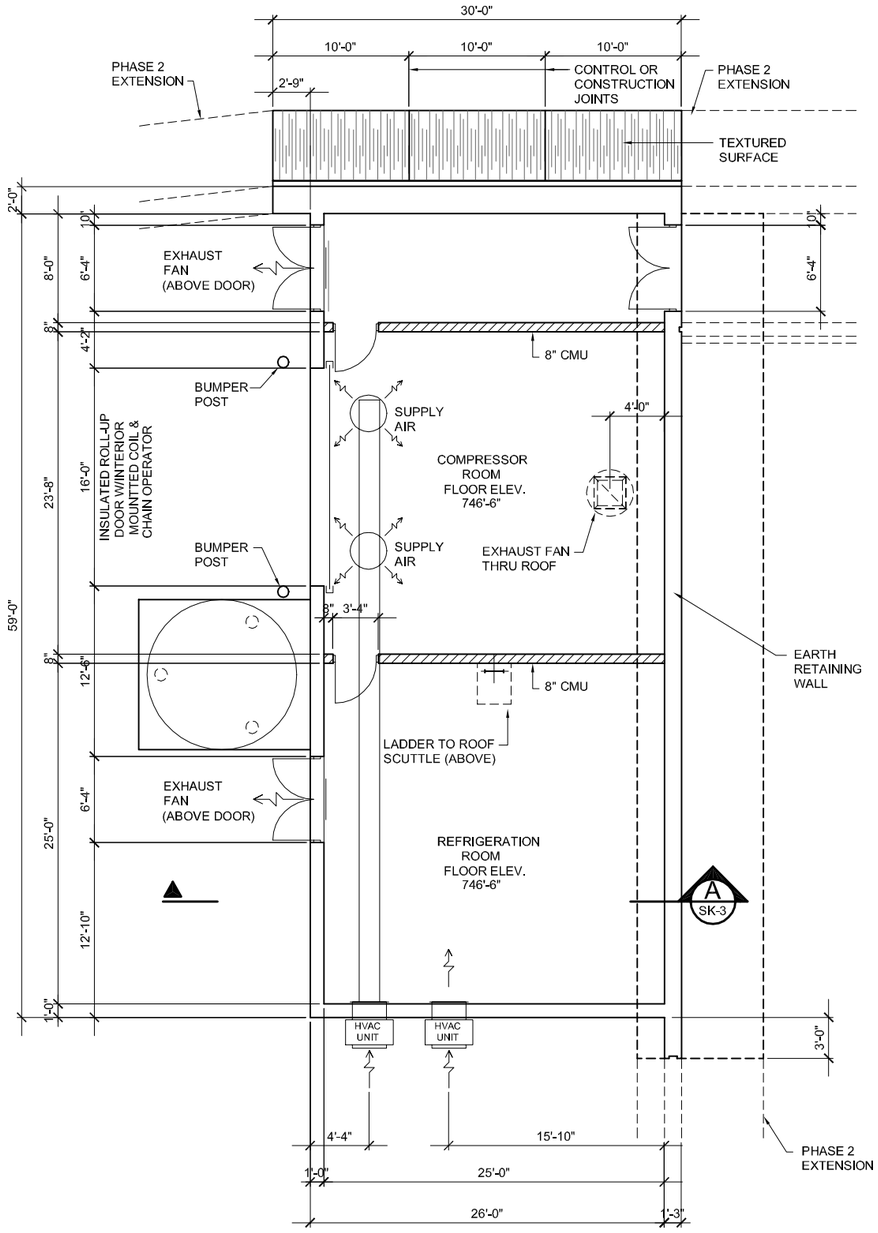

FLOOR PLAN

SCALE: 3/16"=1'-0"

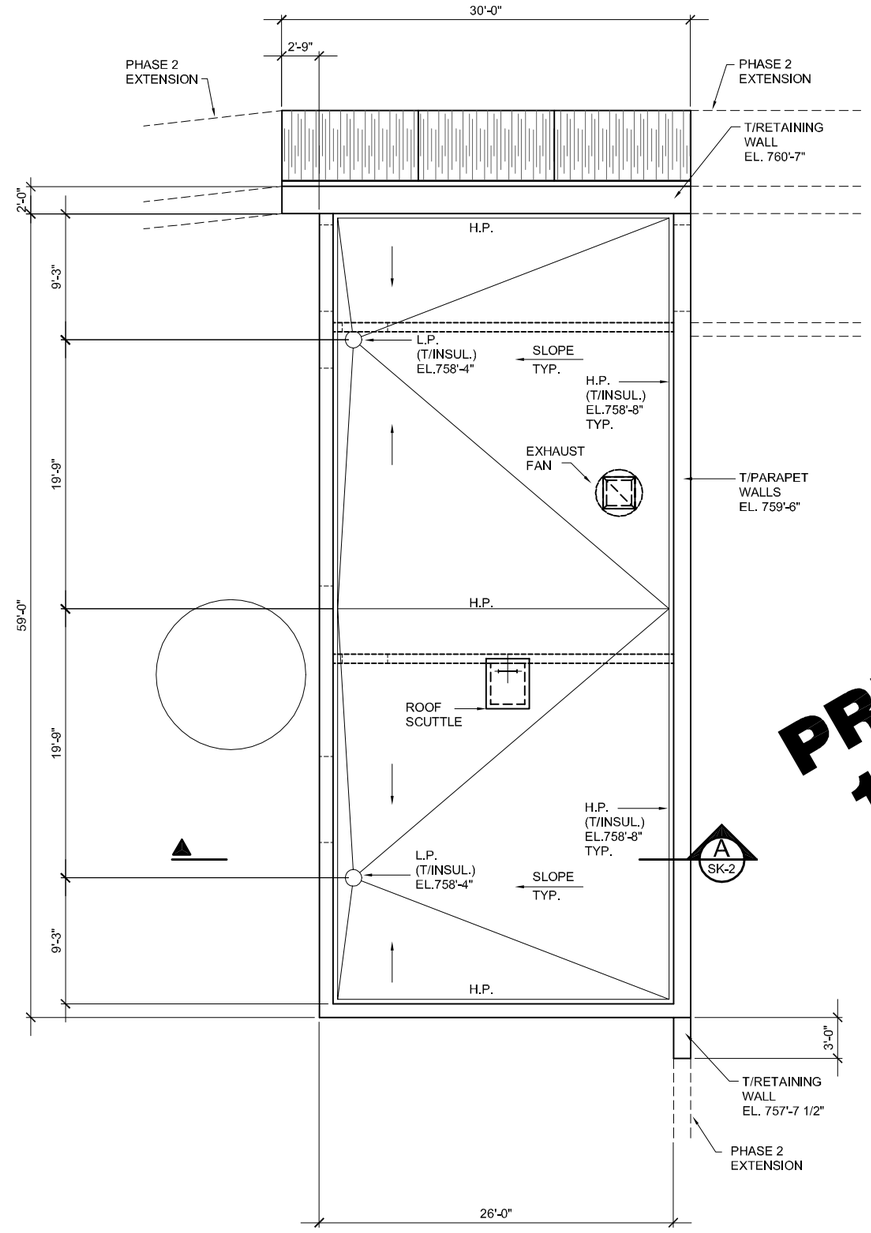

ROOF PLAN

SCALE: 3/16"=1'-0"

PRELIMINARY
13 NOV 2001

REV.	DATE	DESCRIPTIONS
		REVISIONS

	NAME	DATE
DESIGNED		
DRAWN	R. Alber	
CHECKED		
APPROVED		
SUBMITTED		

W S E PROJECT NORTH

SCALE:
3/16"=1'-0"
2 0 2 4 6 8 10 12 14
SCALE FEET

FERMI NATIONAL ACCELERATOR LABORATORY

UNITED STATES DEPARTMENT OF ENERGY

MuCOOL ENCLOSURE

SERVICE BUILDING PLANS

DRAWING NO. **4-1-34** **SK-2** REV.

PLOT-DATE

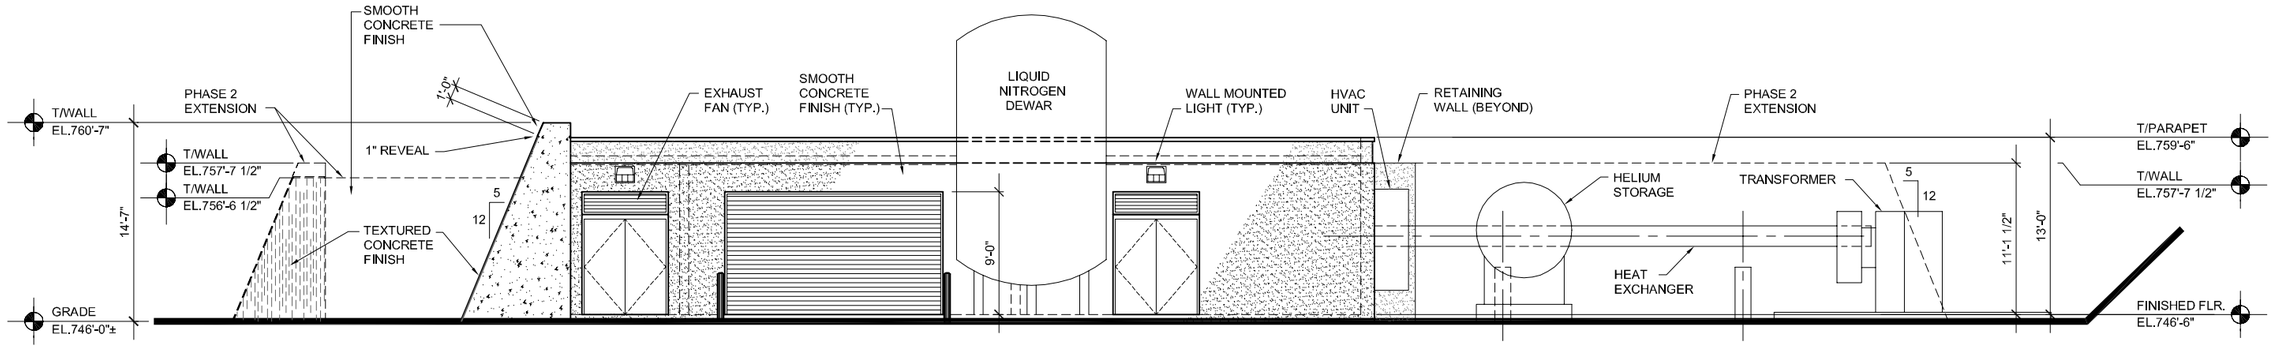

SOUTH ELEVATION

SCALE: 3/16"=1'-0"

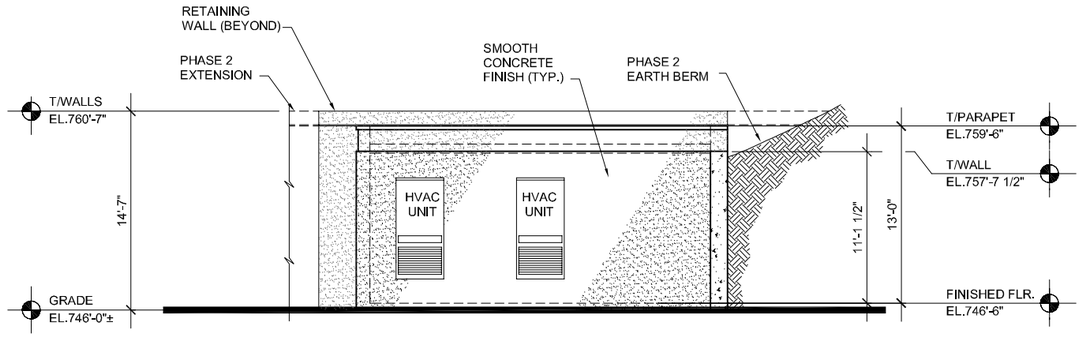

EAST ELEVATION

SCALE: 3/16"=1'-0"

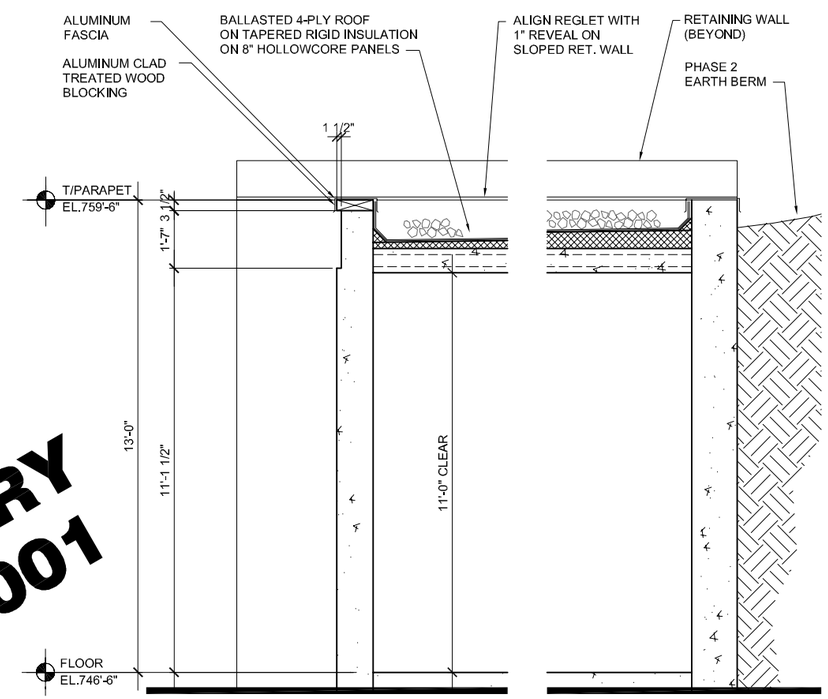

SECTION

SCALE: 1/2"=1'-0"

A
SK-2

PRELIMINARY
13 NOV 2001

REV.	DATE	DESCRIPTIONS

REVISIONS

	NAME	DATE
DESIGNED		
DRAWN	R. Alber	
CHECKED		
APPROVED		
SUBMITTED		

PROJECT NORTH

SCALE:
3/16"=1'-0" 2 0 2 4 6 8 10 12 14 SCALE FEET
1/2"=1'-0" 1 0 1 2 3 4 5 SCALE FEET

FERMI NATIONAL ACCELERATOR LABORATORY

UNITED STATES DEPARTMENT OF ENERGY

MuCOOL ENCLOSURE

SERVICE BUILDING ELEVATIONS

DRAWING NO. 4-1-34 SK-3 REV.

PLOT-DATE

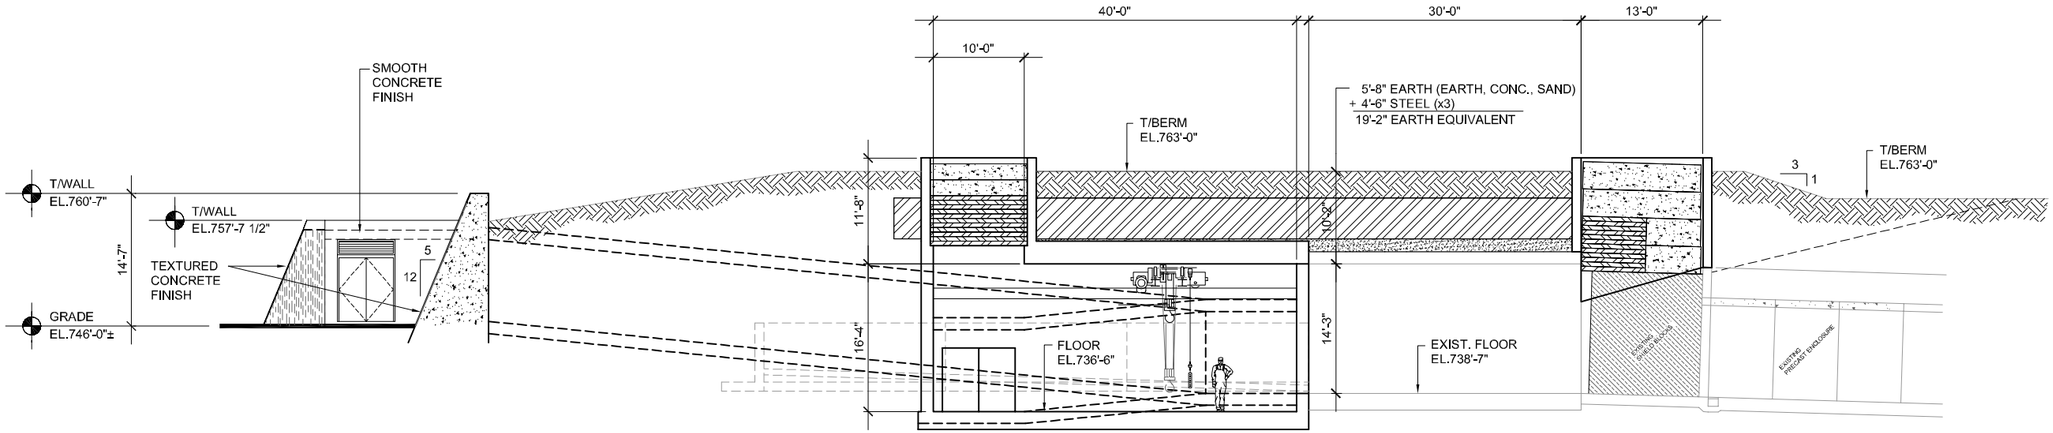

SECTION A SK-1
SCALE: 1/8"=1'-0"

PRELIMINARY
13 NOV 2001

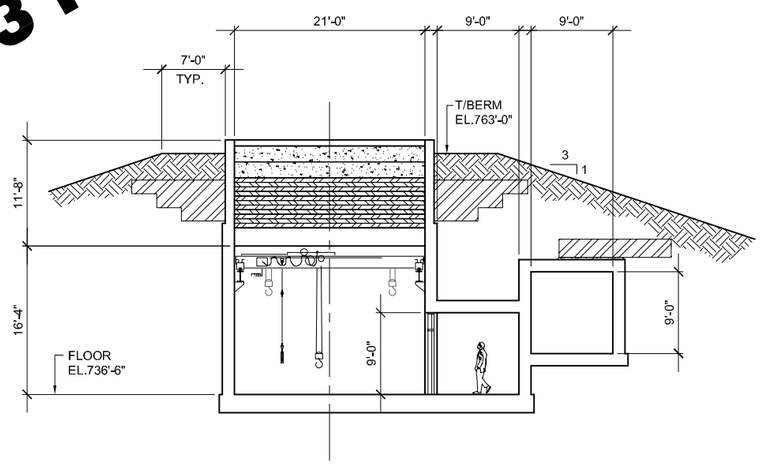

SECTION B SK-1
SCALE: 1/8"=1'-0"

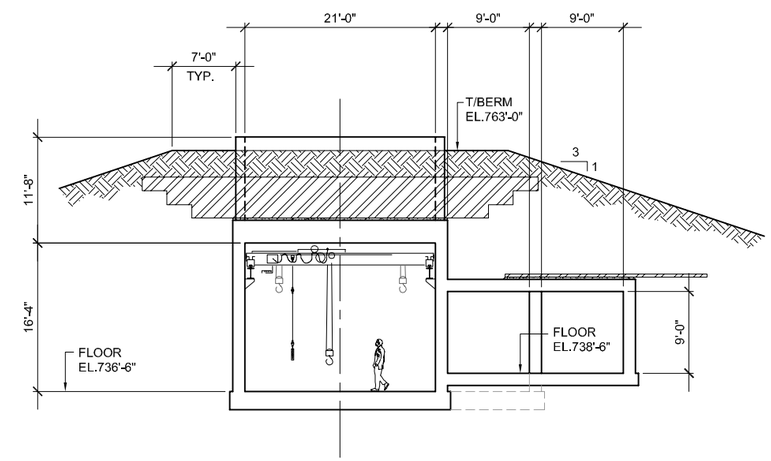

SECTION C SK-1
SCALE: 1/8"=1'-0"

REV.	DATE	DESCRIPTIONS
		REVISIONS

PLOT-DATE

	NAME	DATE
DESIGNED		
DRAWN	R. Alber	
CHECKED		
APPROVED		
SUBMITTED		

SCALE:
1/8"=1'-0"
8 0 8 16
SCALE FEET

FERMI NATIONAL ACCELERATOR LABORATORY
UNITED STATES DEPARTMENT OF ENERGY

MuCOOL ENCLOSURE
SECTIONS

DRAWING NO. 4-1-34 SK-4 REV.

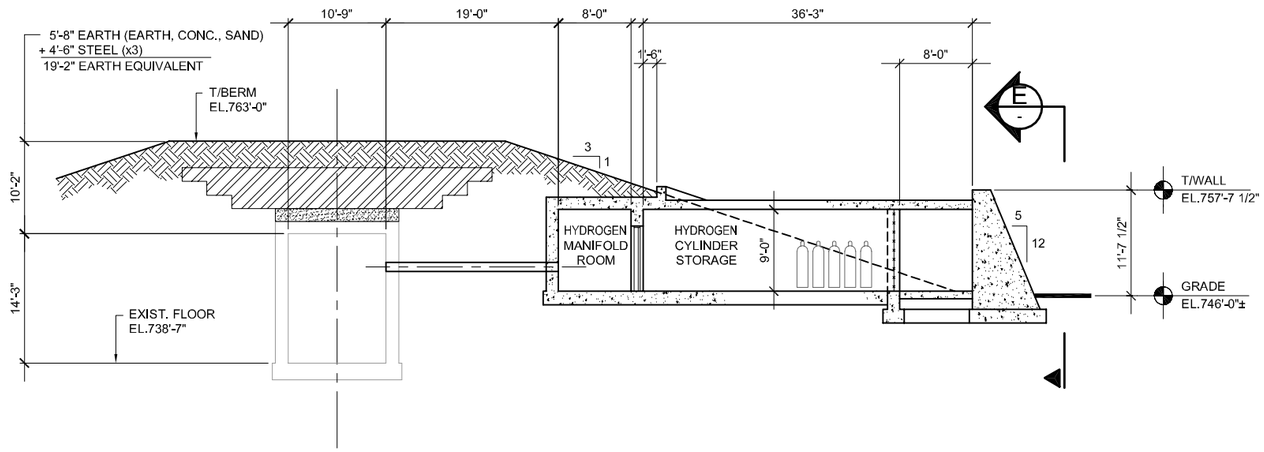

SECTION D SK-1

SCALE: 1/8"=1'-0"

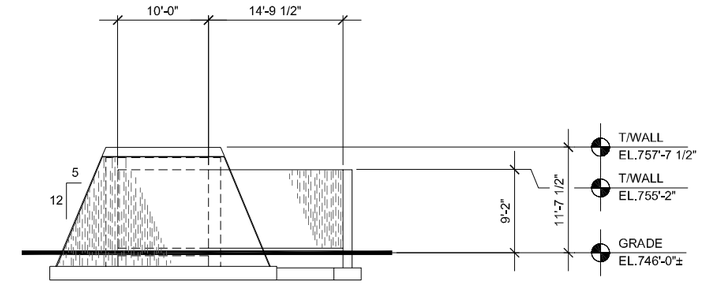

SECTION E SK-1,5

SCALE: 1/8"=1'-0"

PRELIMINARY
13 NOV 2001

REV.	DATE	DESCRIPTIONS
		REVISIONS

	NAME	DATE
DESIGNED		
DRAWN	R. Alber	
CHECKED		
APPROVED		
SUBMITTED		

SCALE:
1/8"=1'-0" 8 0 8 16 SCALE FEET

FERMI NATIONAL ACCELERATOR LABORATORY
UNITED STATES DEPARTMENT OF ENERGY

MuCOOL ENCLOSURE
SECTIONS

DRAWING NO. 4-1-34 SK-5 REV.

PLOT-DATE