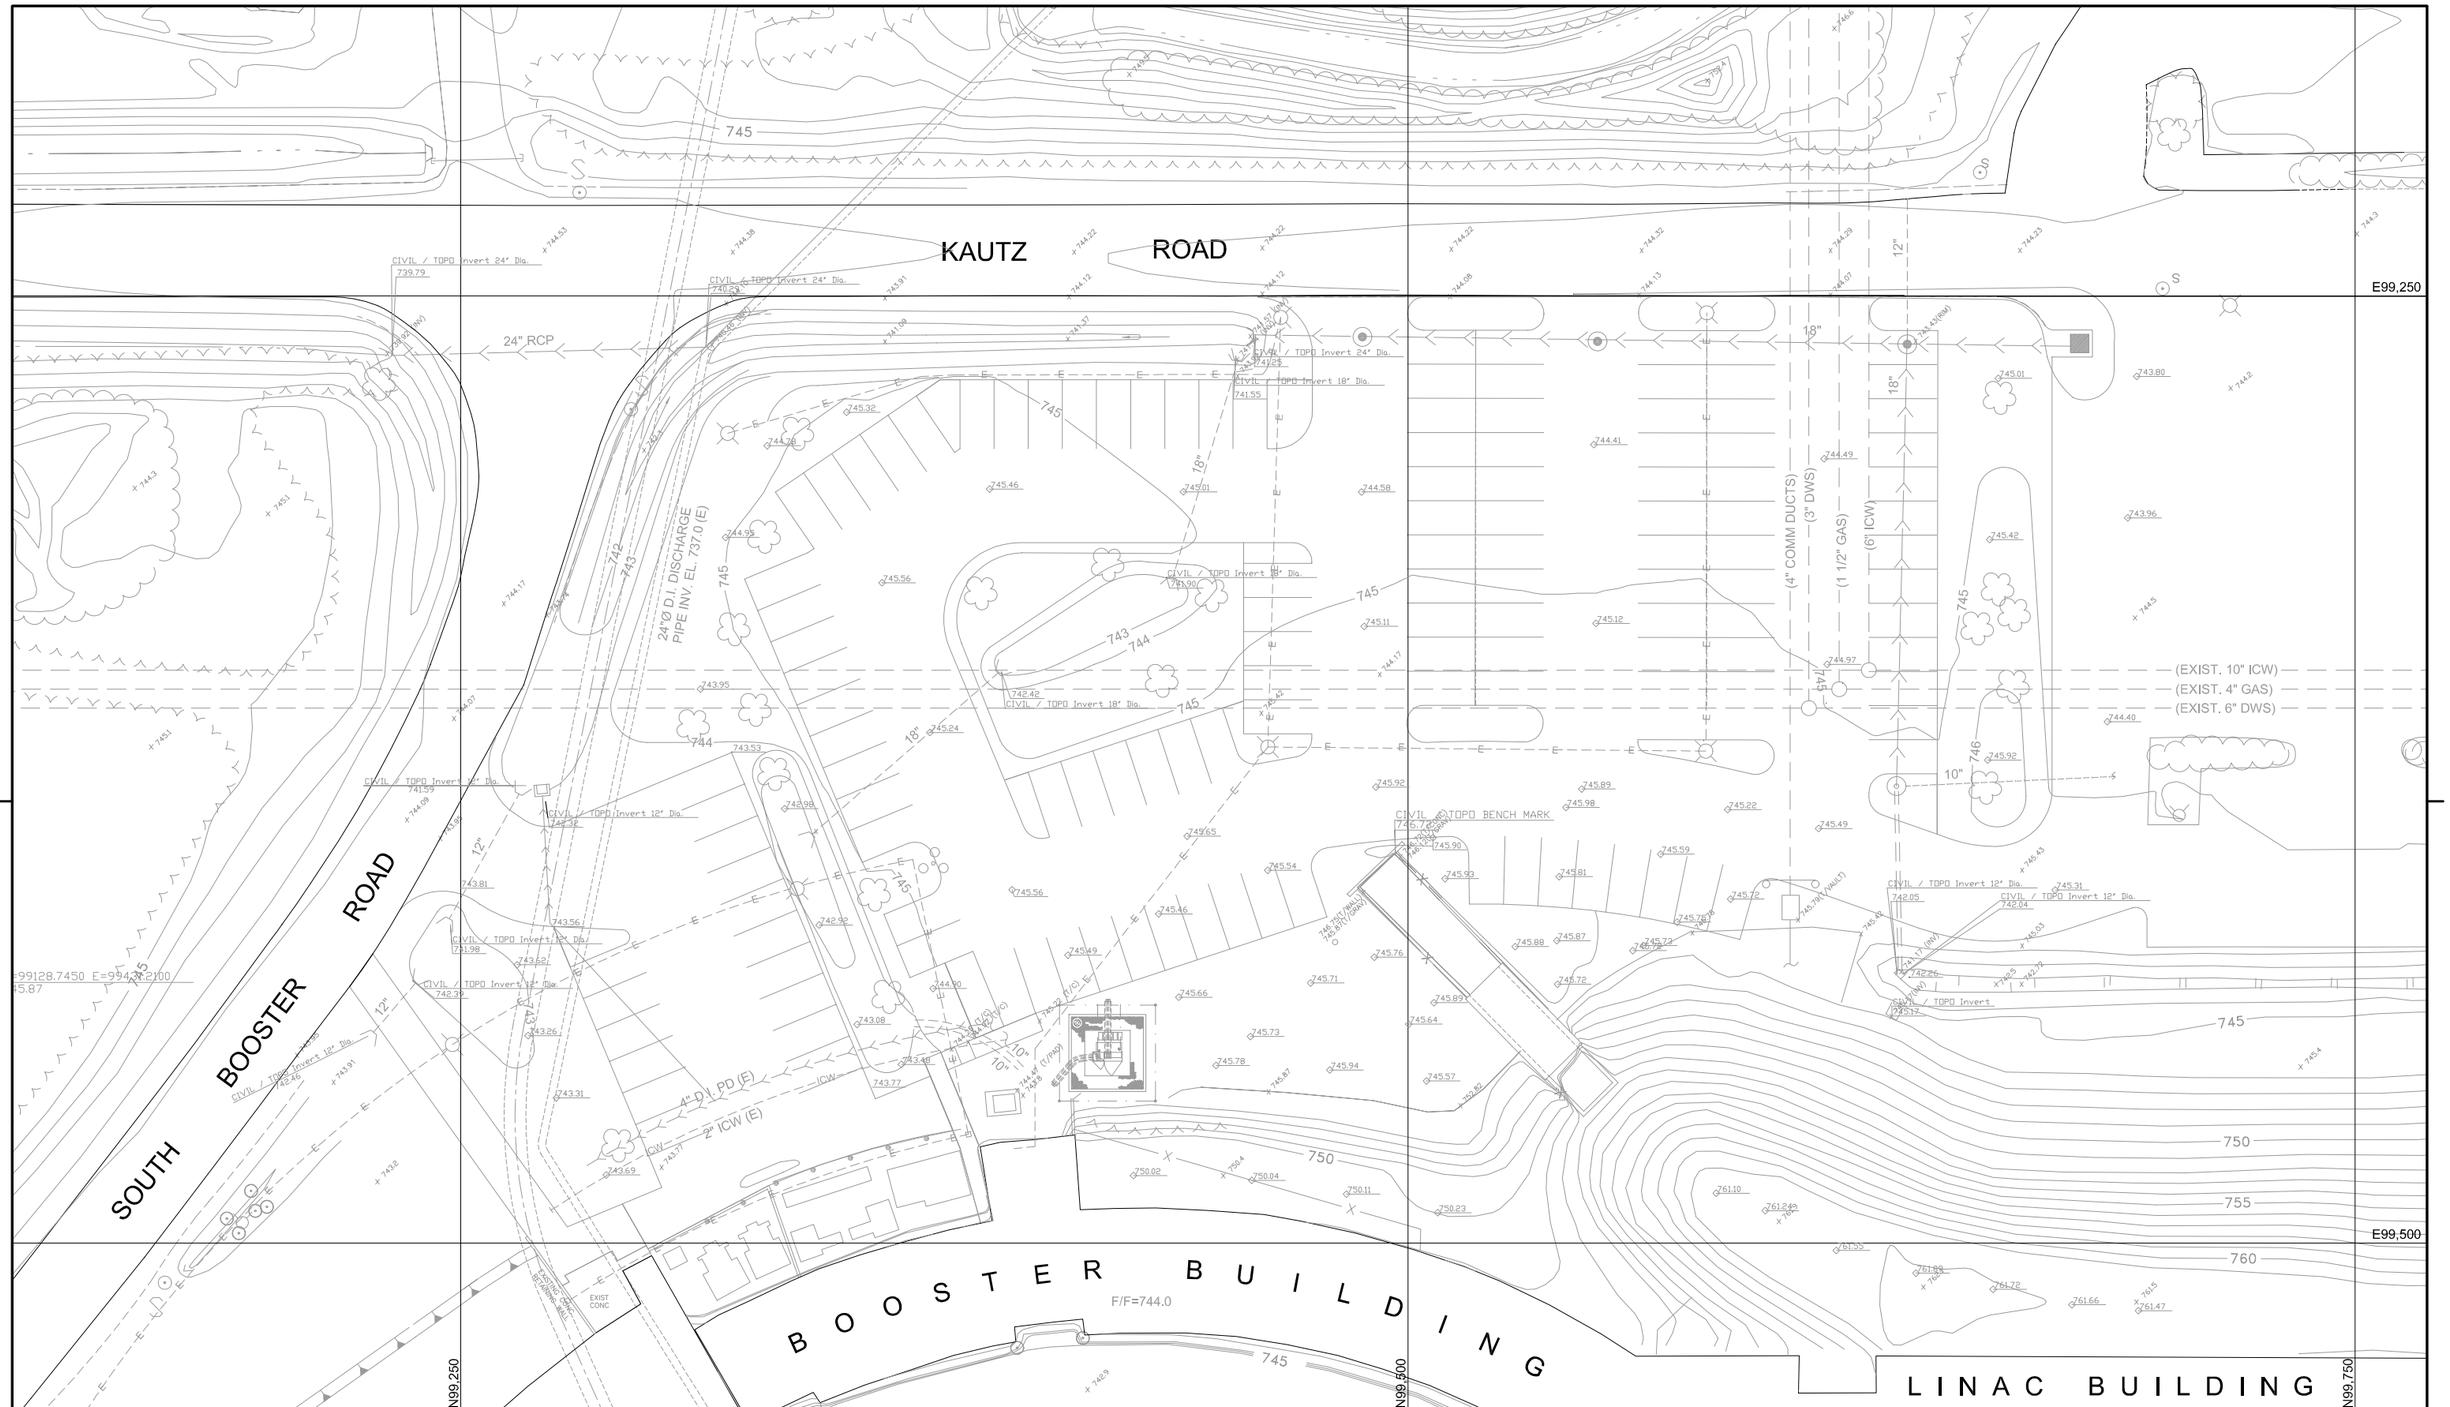

REV.	DATE	DESCRIPTIONS
		REVISIONS

	NAME	DATE
DESIGNED		
DRAWN	R. ALBER	
CHECKED		
APPROVED		
SUBMITTED		

PROJECT NORTH

SCALE:

1" = 20'-0"

20 0 20 40
SCALE FEET

FERMI NATIONAL ACCELERATOR LABORATORY

UNITED STATES DEPARTMENT OF ENERGY

MuCOOL ENCLOSURE

EXISTING SITE PLAN

DRAWING NO. **4-1-35** **C-1** REV.

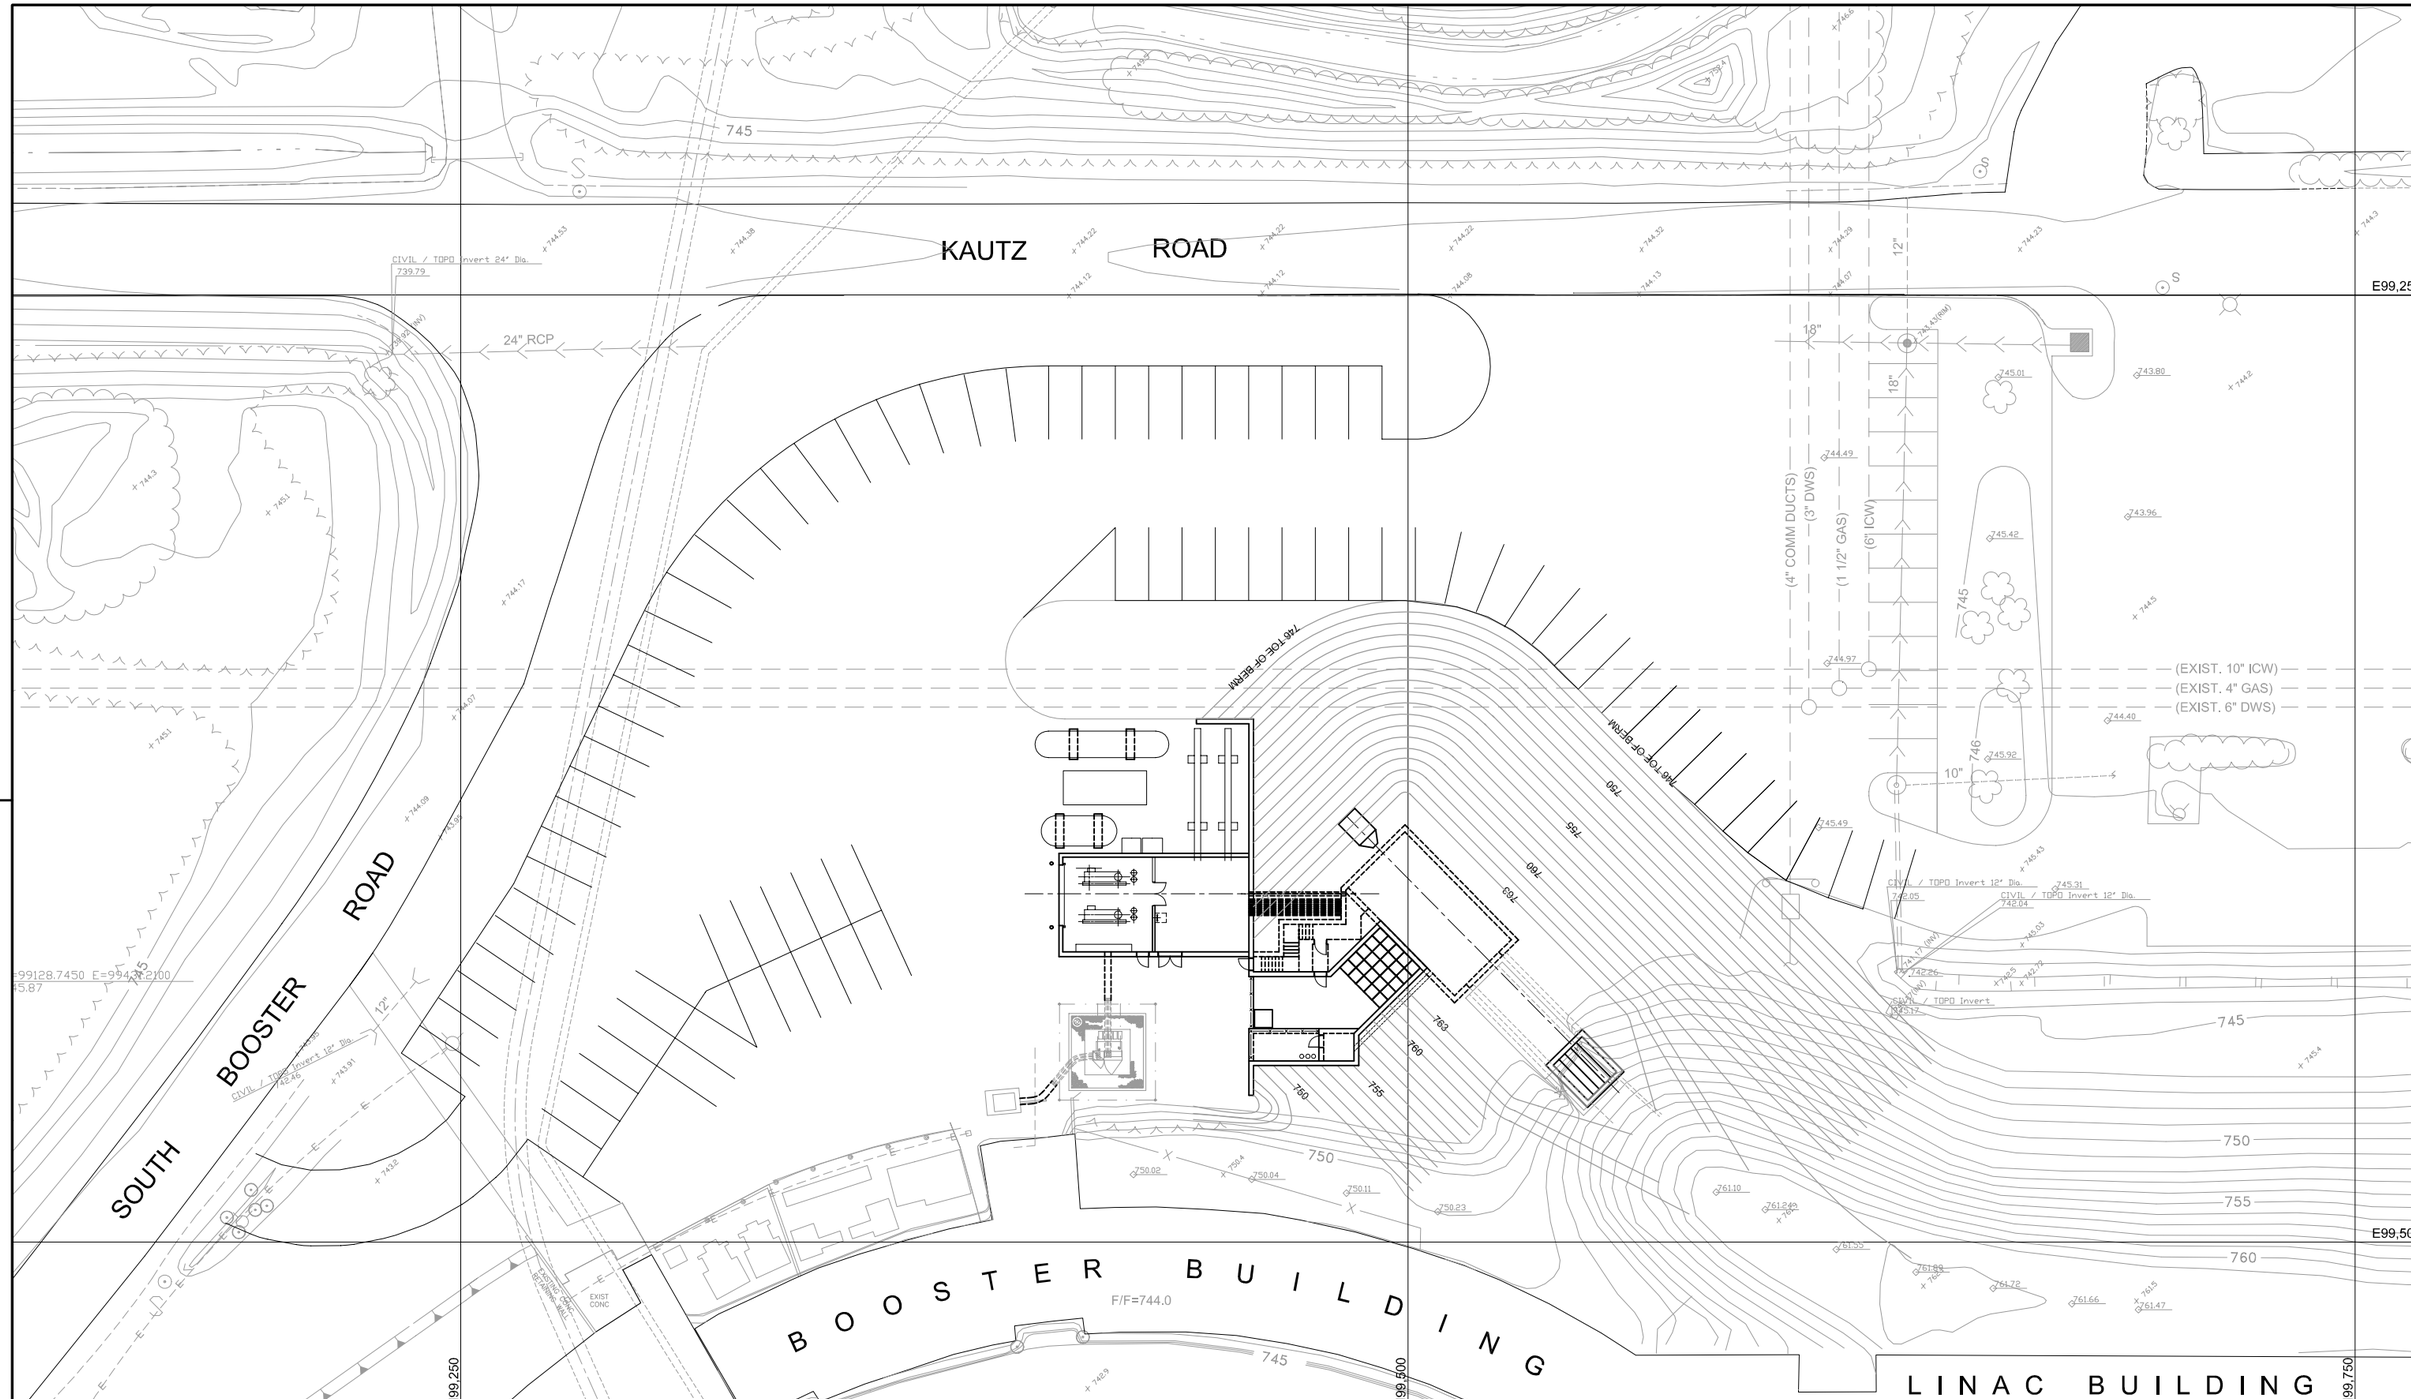

REV.	DATE	DESCRIPTIONS

REVISIONS

	NAME	DATE
DESIGNED		
DRAWN	R. ALBER	
CHECKED		
APPROVED		
SUBMITTED		

W S E PROJECT NORTH

SCALE:

1" = 20'-0"

20 0 20 40
SCALE FEET

FERMI NATIONAL ACCELERATOR LABORATORY

UNITED STATES DEPARTMENT OF ENERGY

MuCOOL ENCLOSURE

NEW SITE PLAN

DRAWING NO. **4-1-35** **C-2** REV.

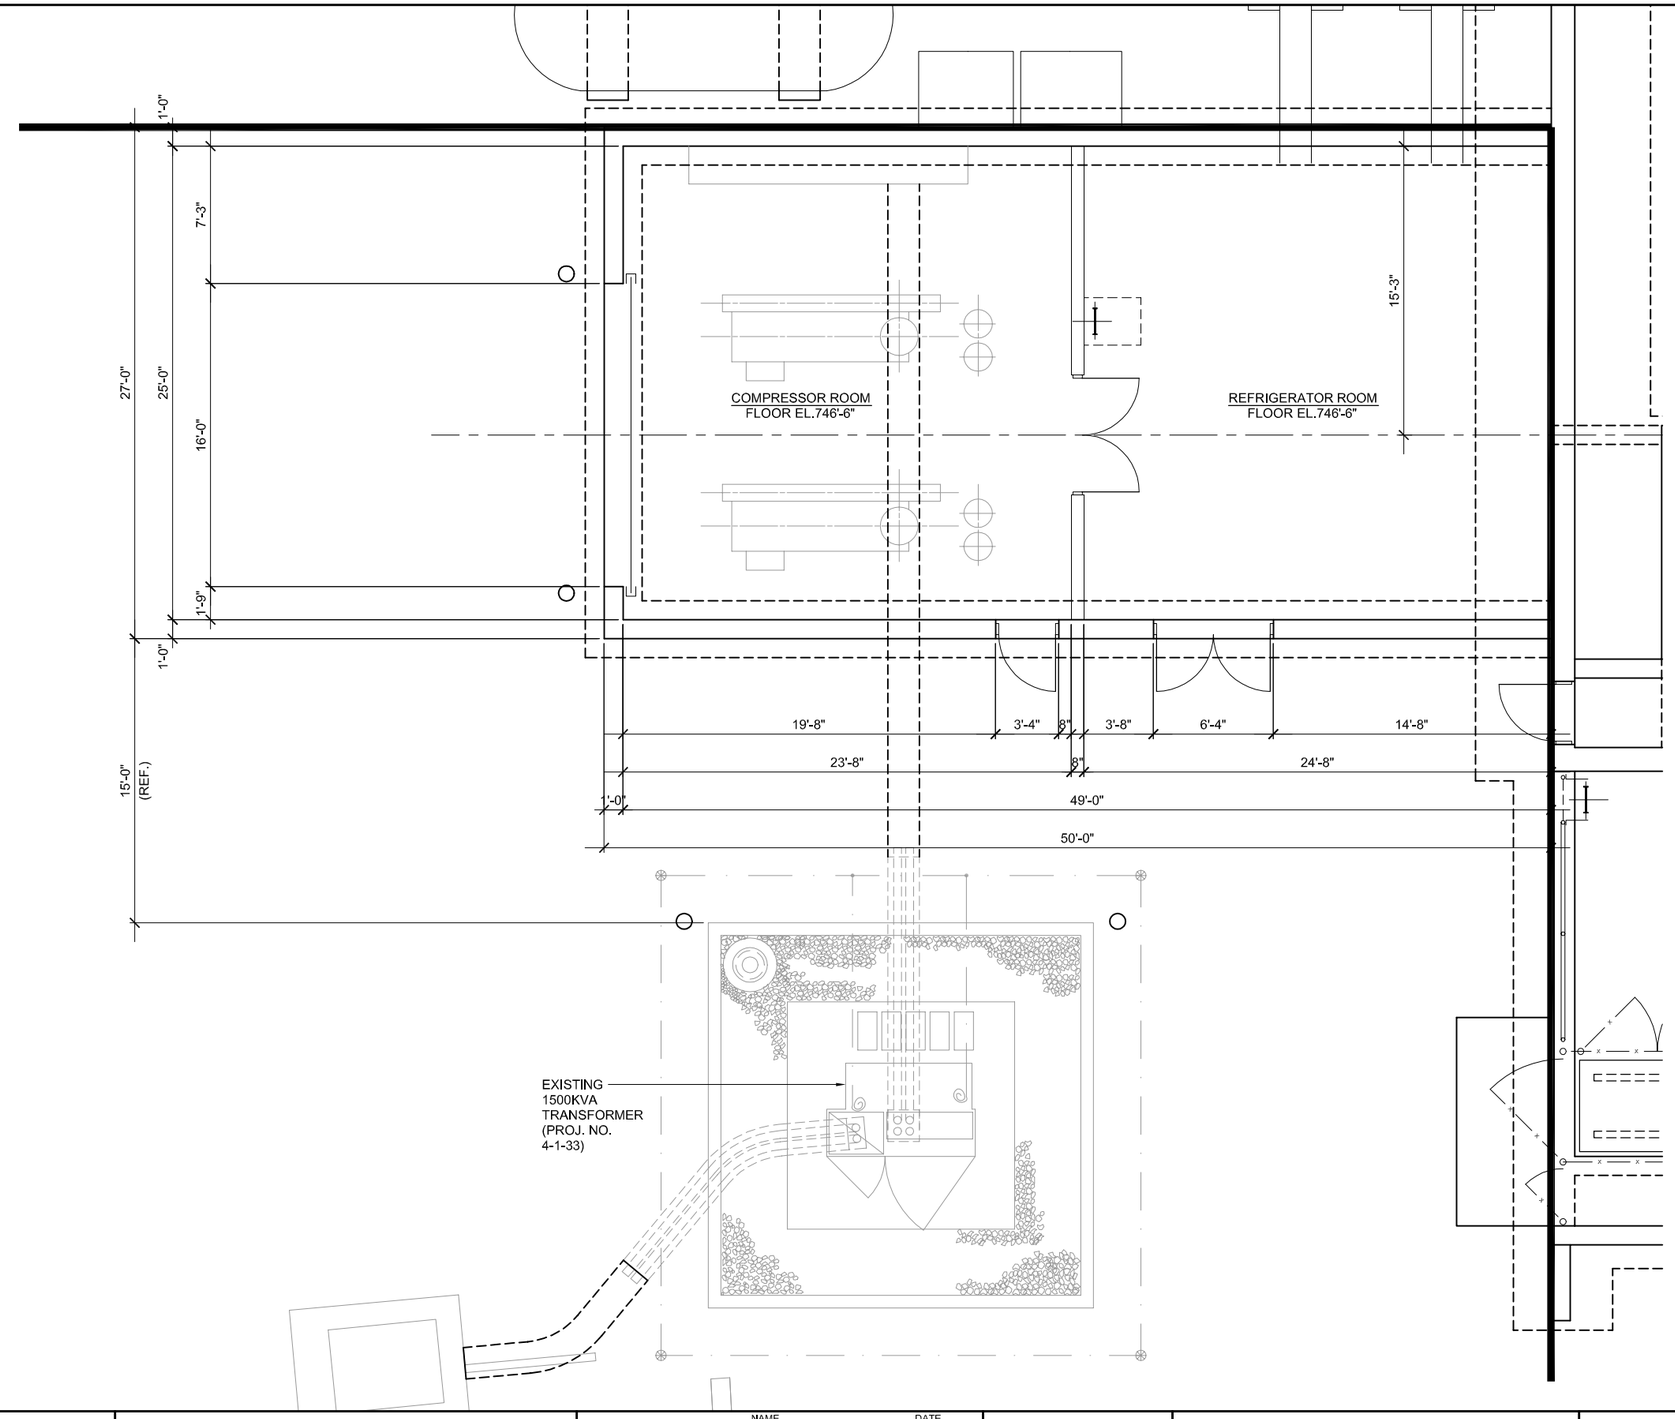

REV.	DATE	DESCRIPTIONS
		REVISIONS

	NAME	DATE
DESIGNED		
DRAWN	R. Alber	
CHECKED		
APPROVED		
SUBMITTED		

SCALE:

1/4"= 1'-0"

4 0 4 8
SCALE FEET

FERMI NATIONAL ACCELERATOR LABORATORY

UNITED STATES DEPARTMENT OF ENERGY

MuCOOL ENCLOSURE

ARCHITECTURAL PLAN - SHEET 1 OF 3

DRAWING NO. **4-1-35** **A-1** REV.

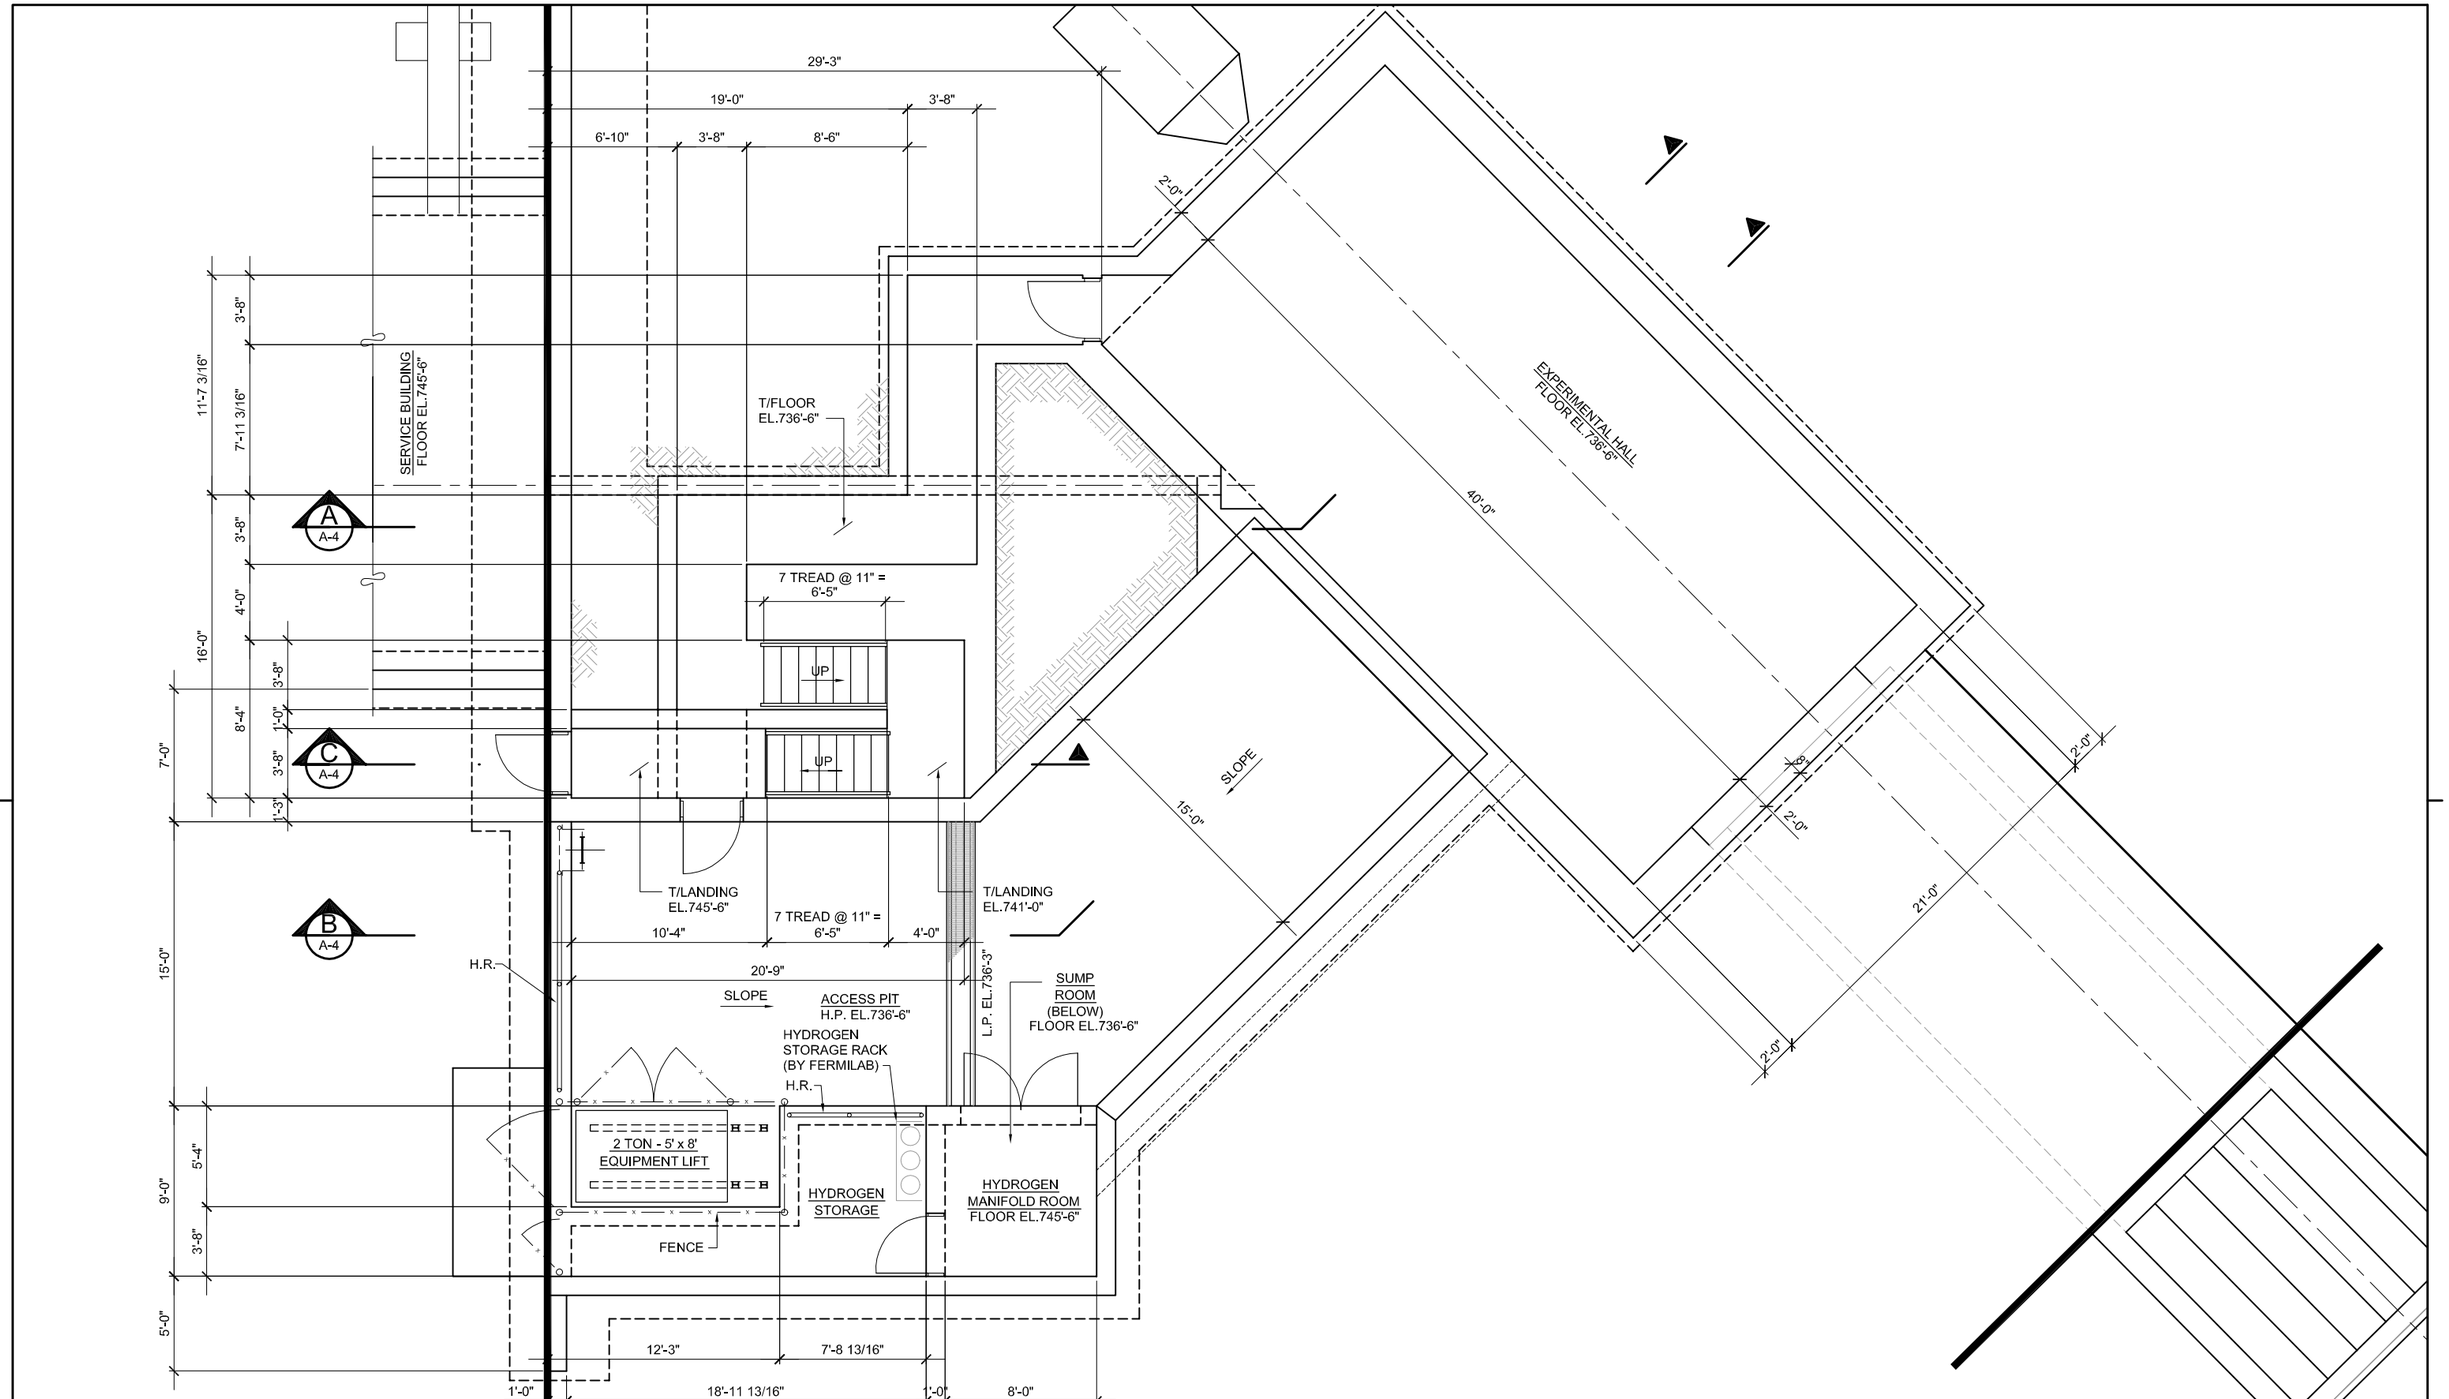

REV.	DATE	DESCRIPTIONS
		REVISIONS

	NAME	DATE
DESIGNED		
DRAWN	R. Alber	
CHECKED		
APPROVED		
SUBMITTED		

SCALE:

1/4"= 1'-0" 4 0 4 8 SCALE FEET

FERMI NATIONAL ACCELERATOR LABORATORY

UNITED STATES DEPARTMENT OF ENERGY

MuCOOL ENCLOSURE

ARCHITECTURAL PLAN - SHEET 2 OF 3

DRAWING NO. **4-1-35** **A-2** REV.

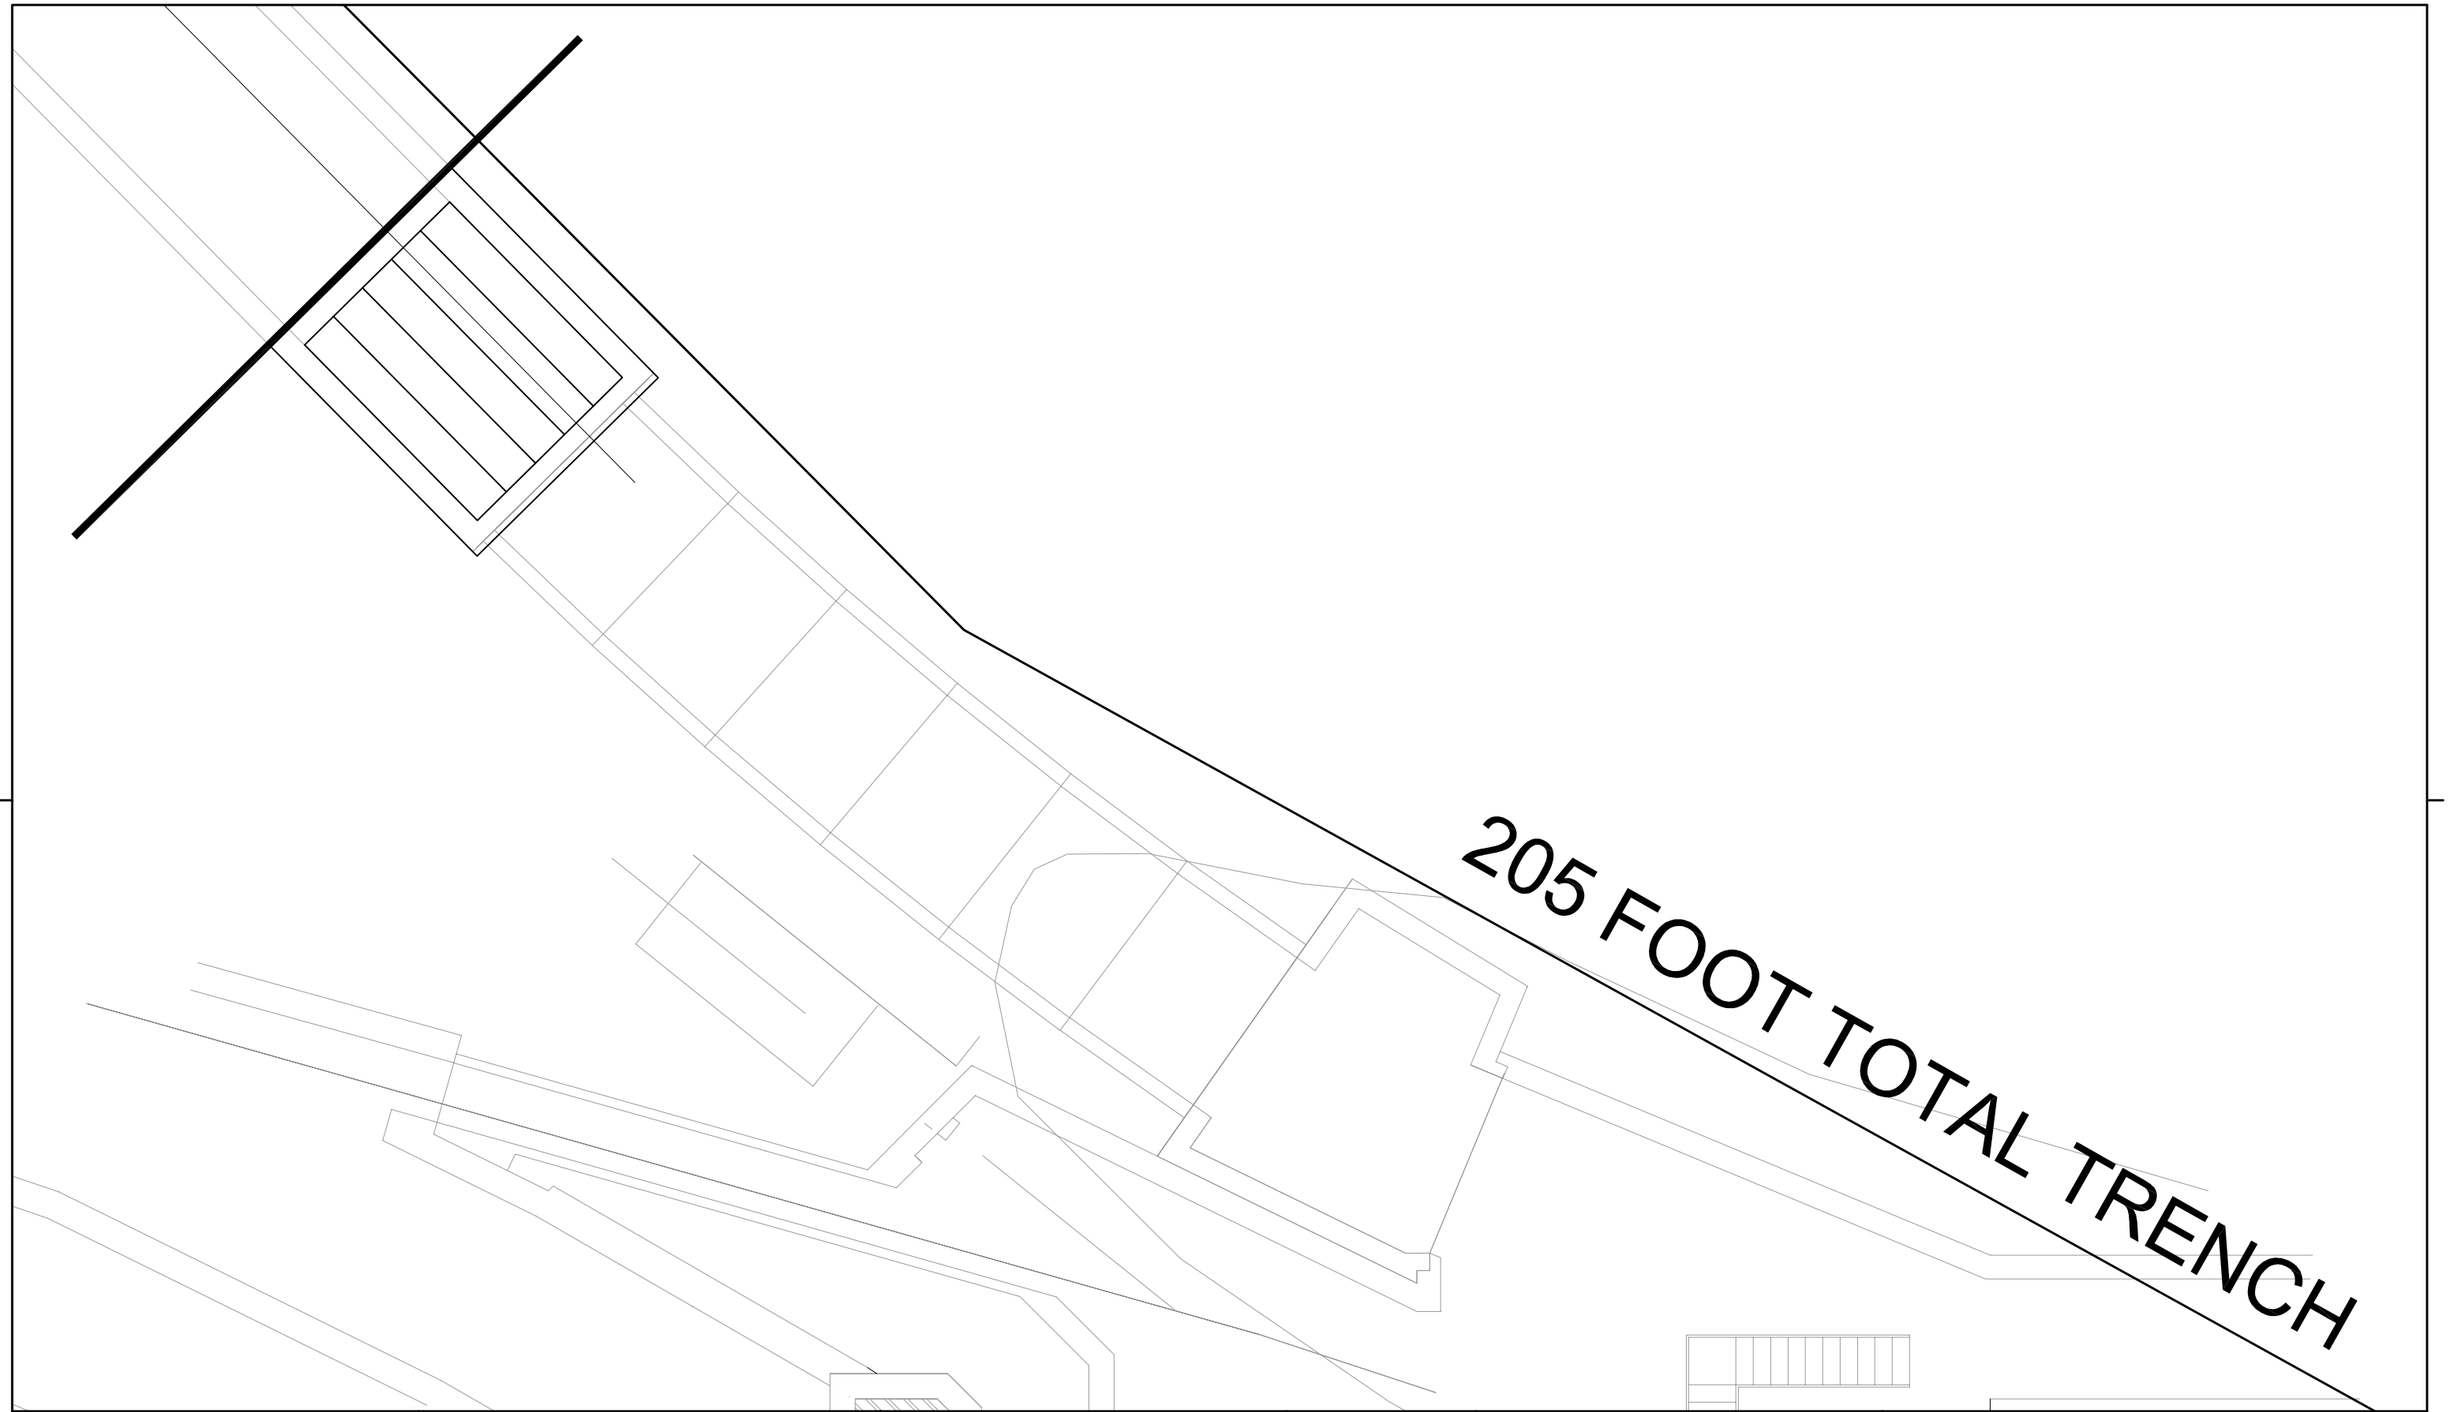

REV.	DATE	DESCRIPTIONS

REVISIONS

	NAME	DATE
DESIGNED		
DRAWN	R. Alber	
CHECKED		
APPROVED		
SUBMITTED		

SCALE:

1/4"=1'-0"

4 0 4 8

SCALE FEET

FERMI NATIONAL ACCELERATOR LABORATORY

UNITED STATES DEPARTMENT OF ENERGY

MuCOOL ENCLOSURE

ARCHITECTURAL PLAN - SHEET 3 OF 3

DRAWING NO. **4-1-35** **A-3** REV.

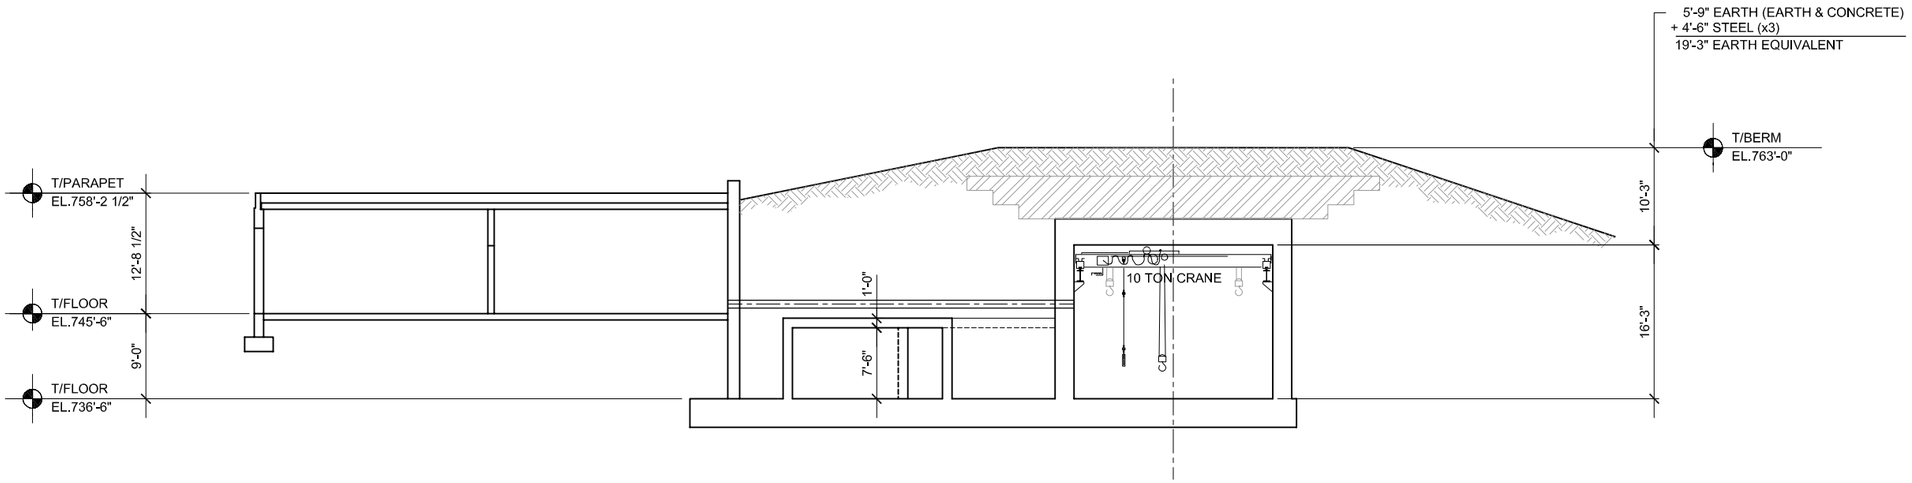

SECTION A / A-2

SCALE: 1/8"=1'-0"

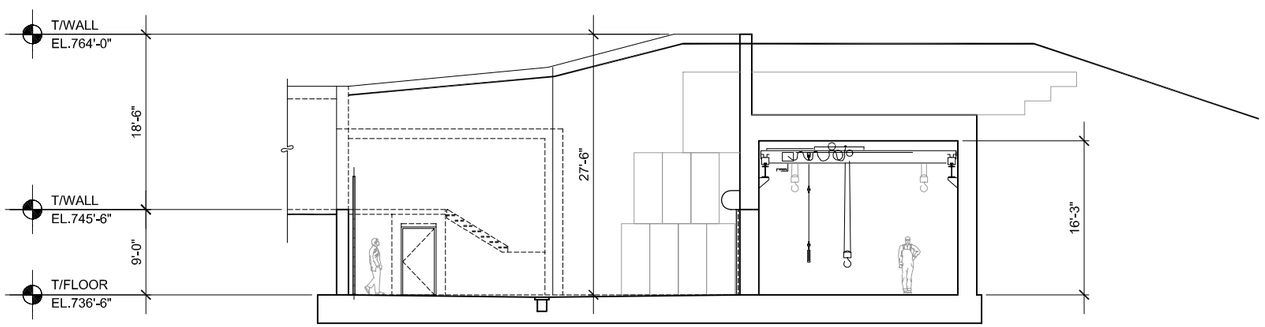

SECTION B / A-2

SCALE: 1/8"=1'-0"

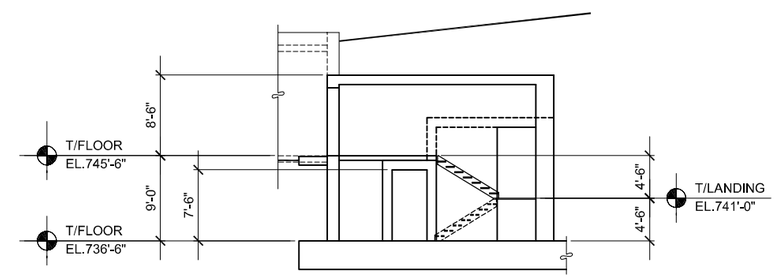

SECTION C / A-2

SCALE: 1/8"=1'-0"

REV.	DATE	DESCRIPTIONS

REVISIONS

	NAME	DATE
DESIGNED		
DRAWN	R. Alber	
CHECKED		
APPROVED		
SUBMITTED		

SCALE:

1/8"=1'-0" 8 0 8 16 SCALE FEET

FERMI NATIONAL ACCELERATOR LABORATORY

UNITED STATES DEPARTMENT OF ENERGY

MuCOOL ENCLOSURE

ARCHITECTURAL ELEVATIONS

DRAWING NO. 4-1-35 A-4 REV.