2nd Floor West Side

Relay 89 & 92
Controls Track Lights
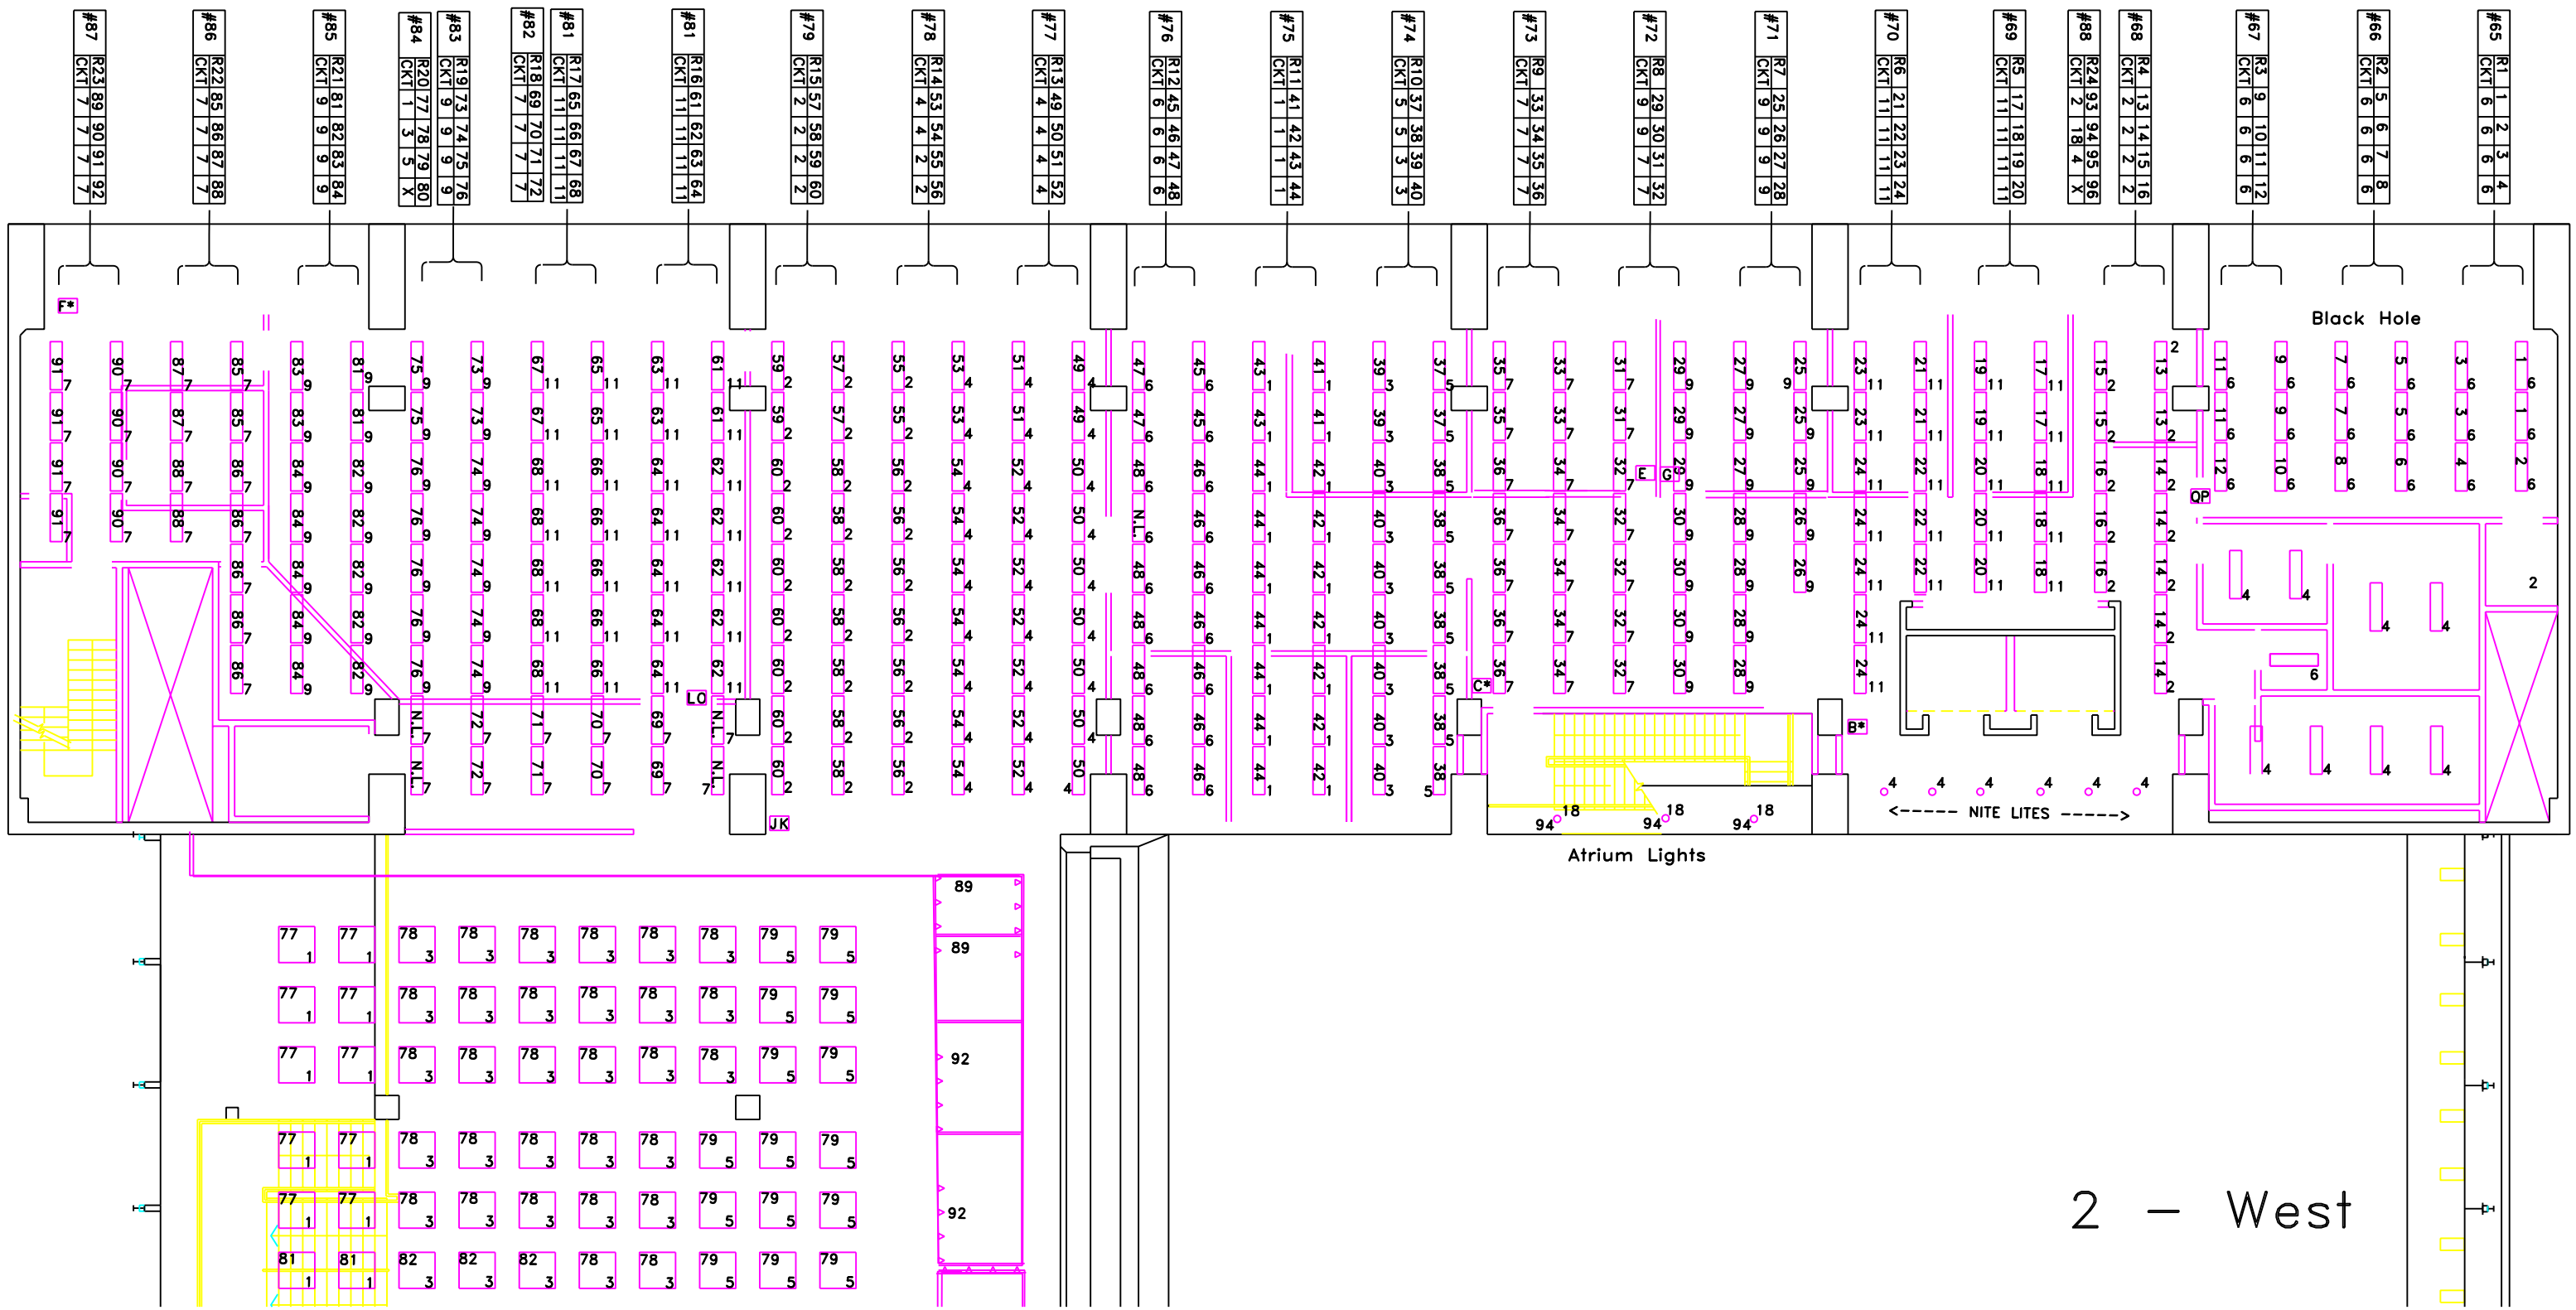
110 VAC
PP-CL-2W2