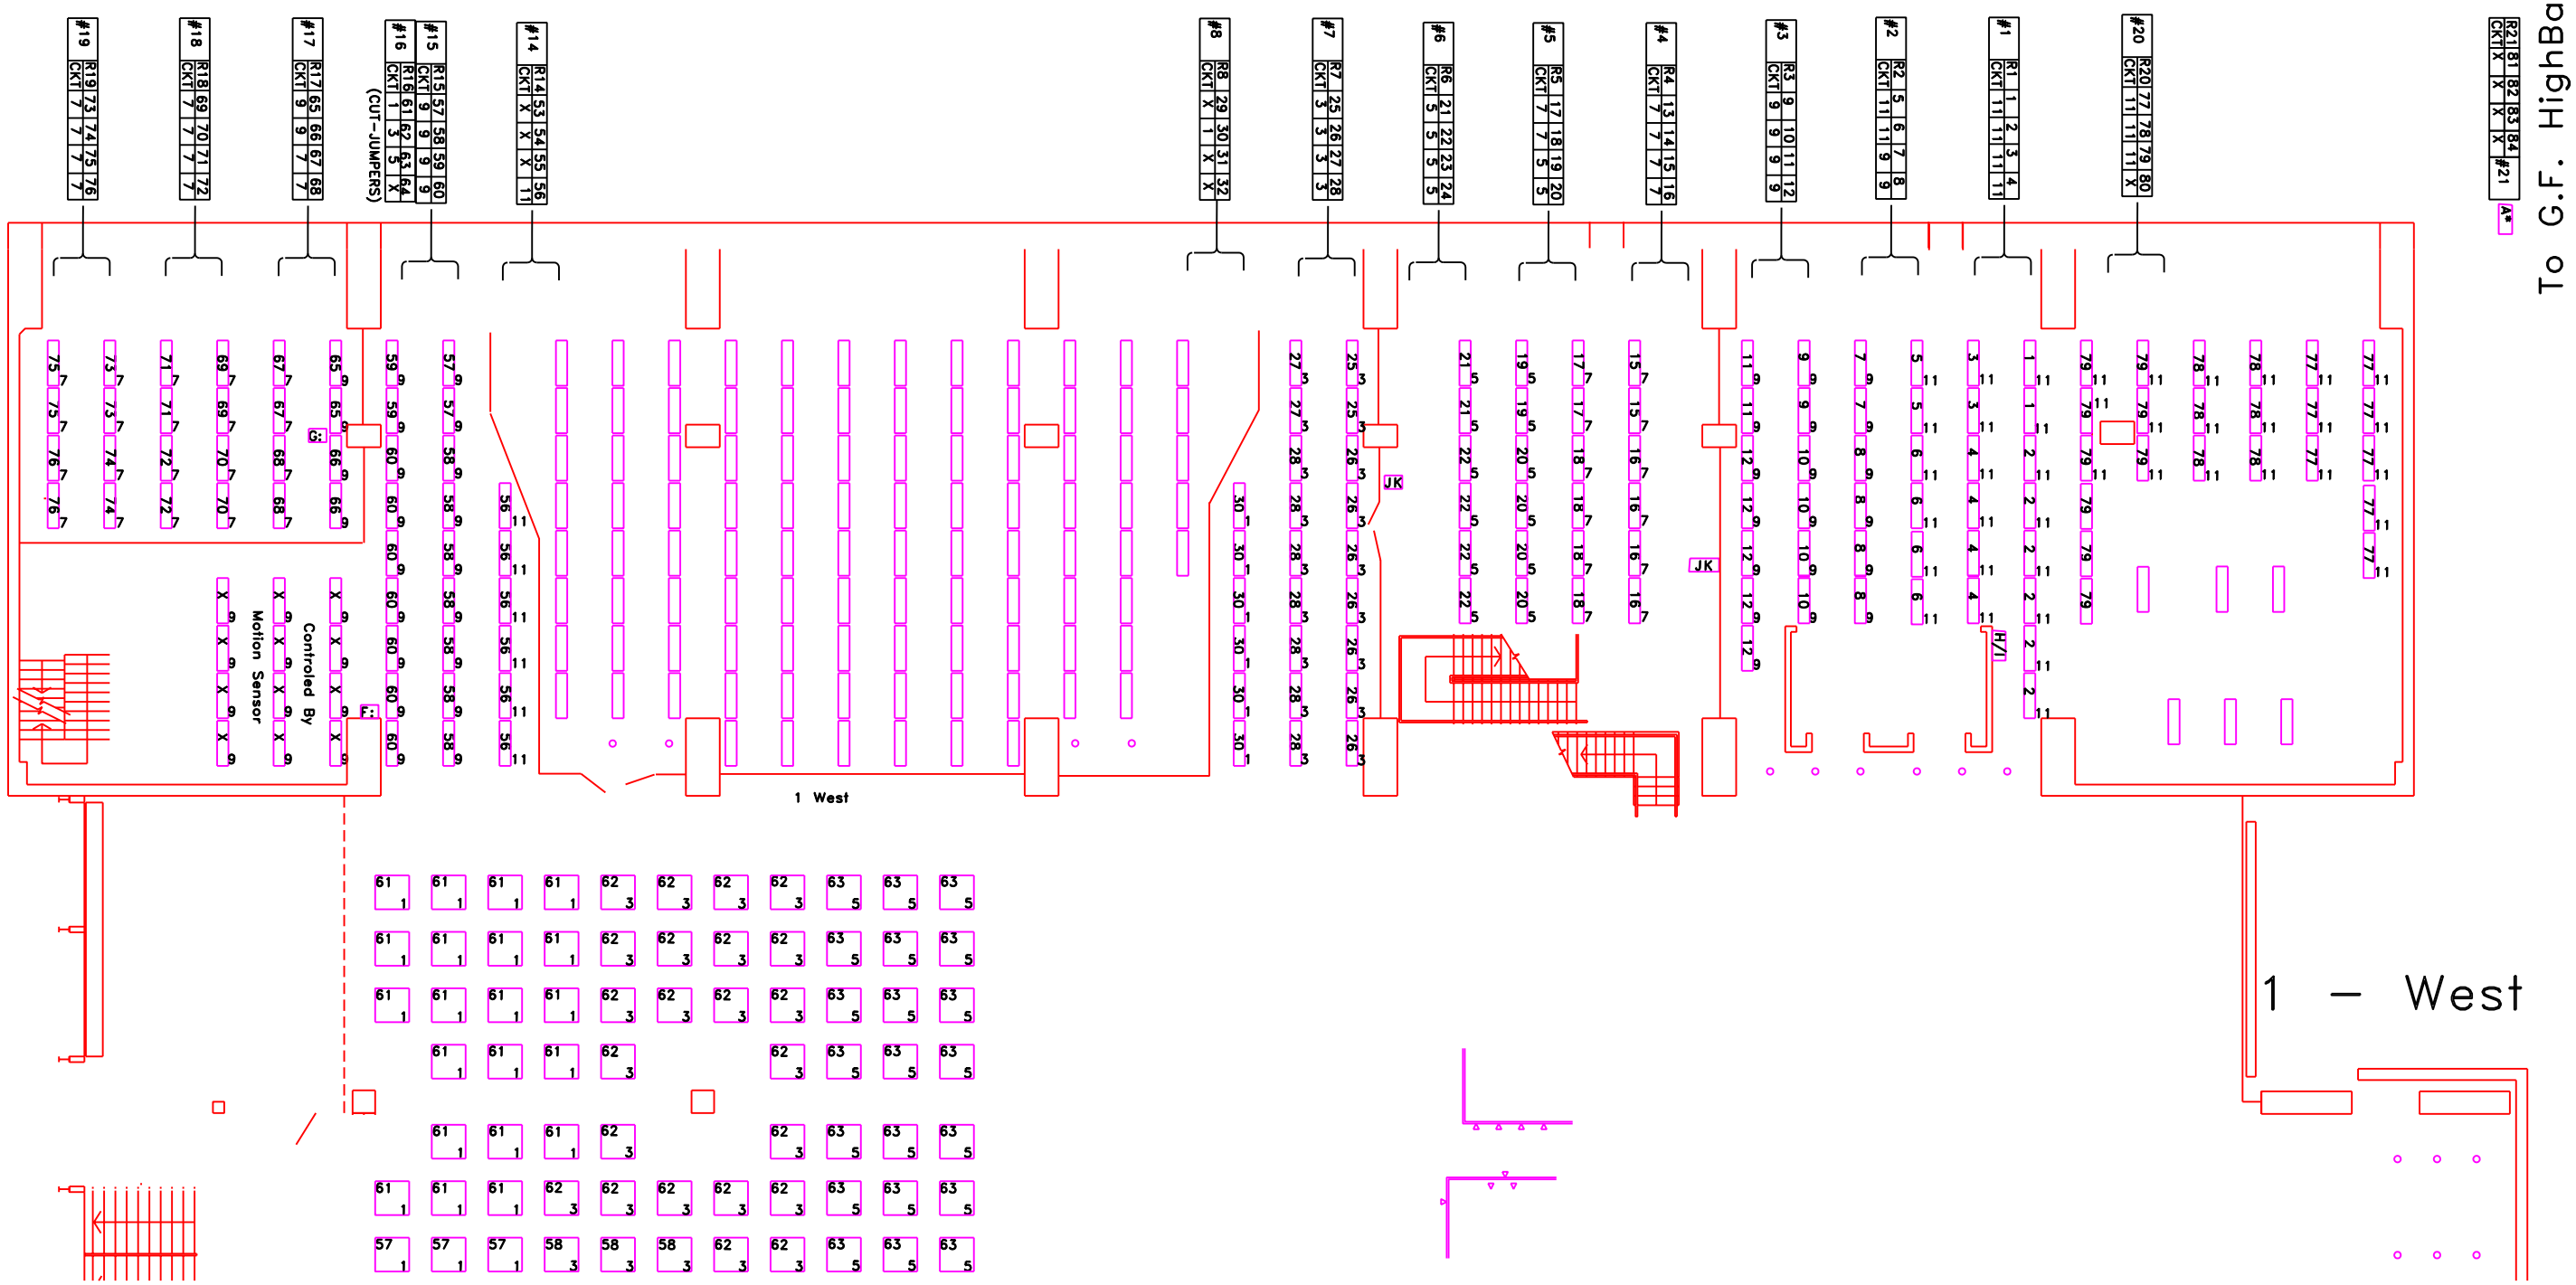Atrium West Side