5Th Floor West Side

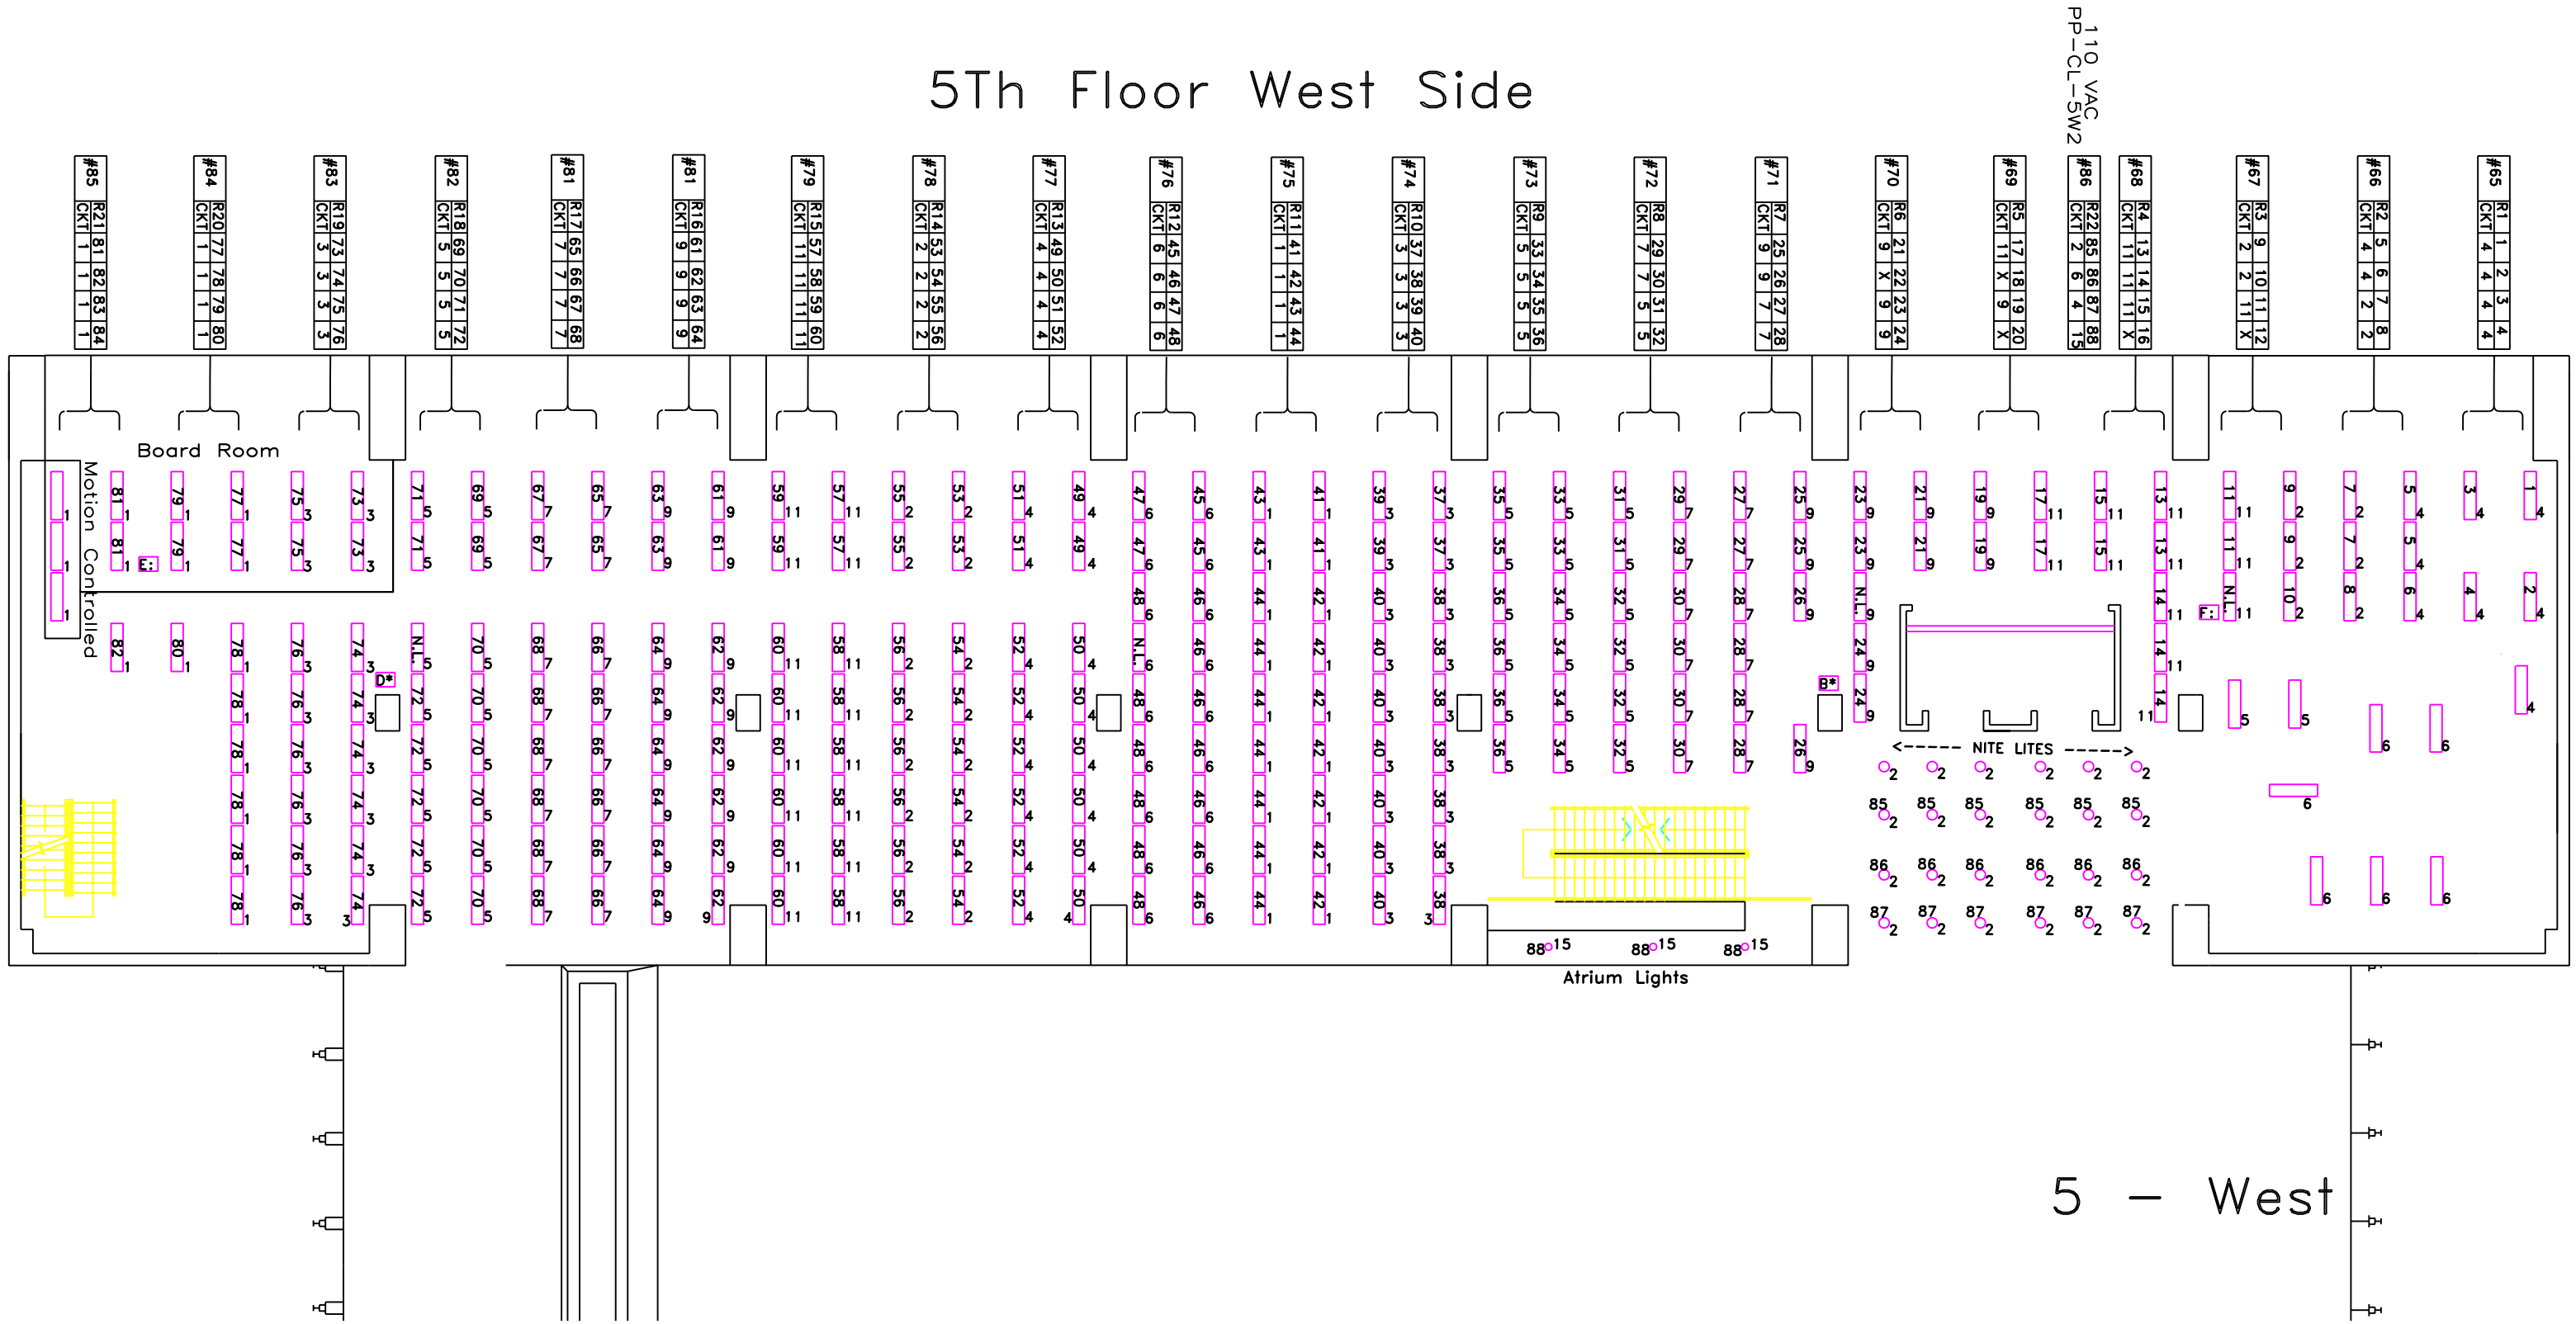

5 – West