6Th Floor West Side

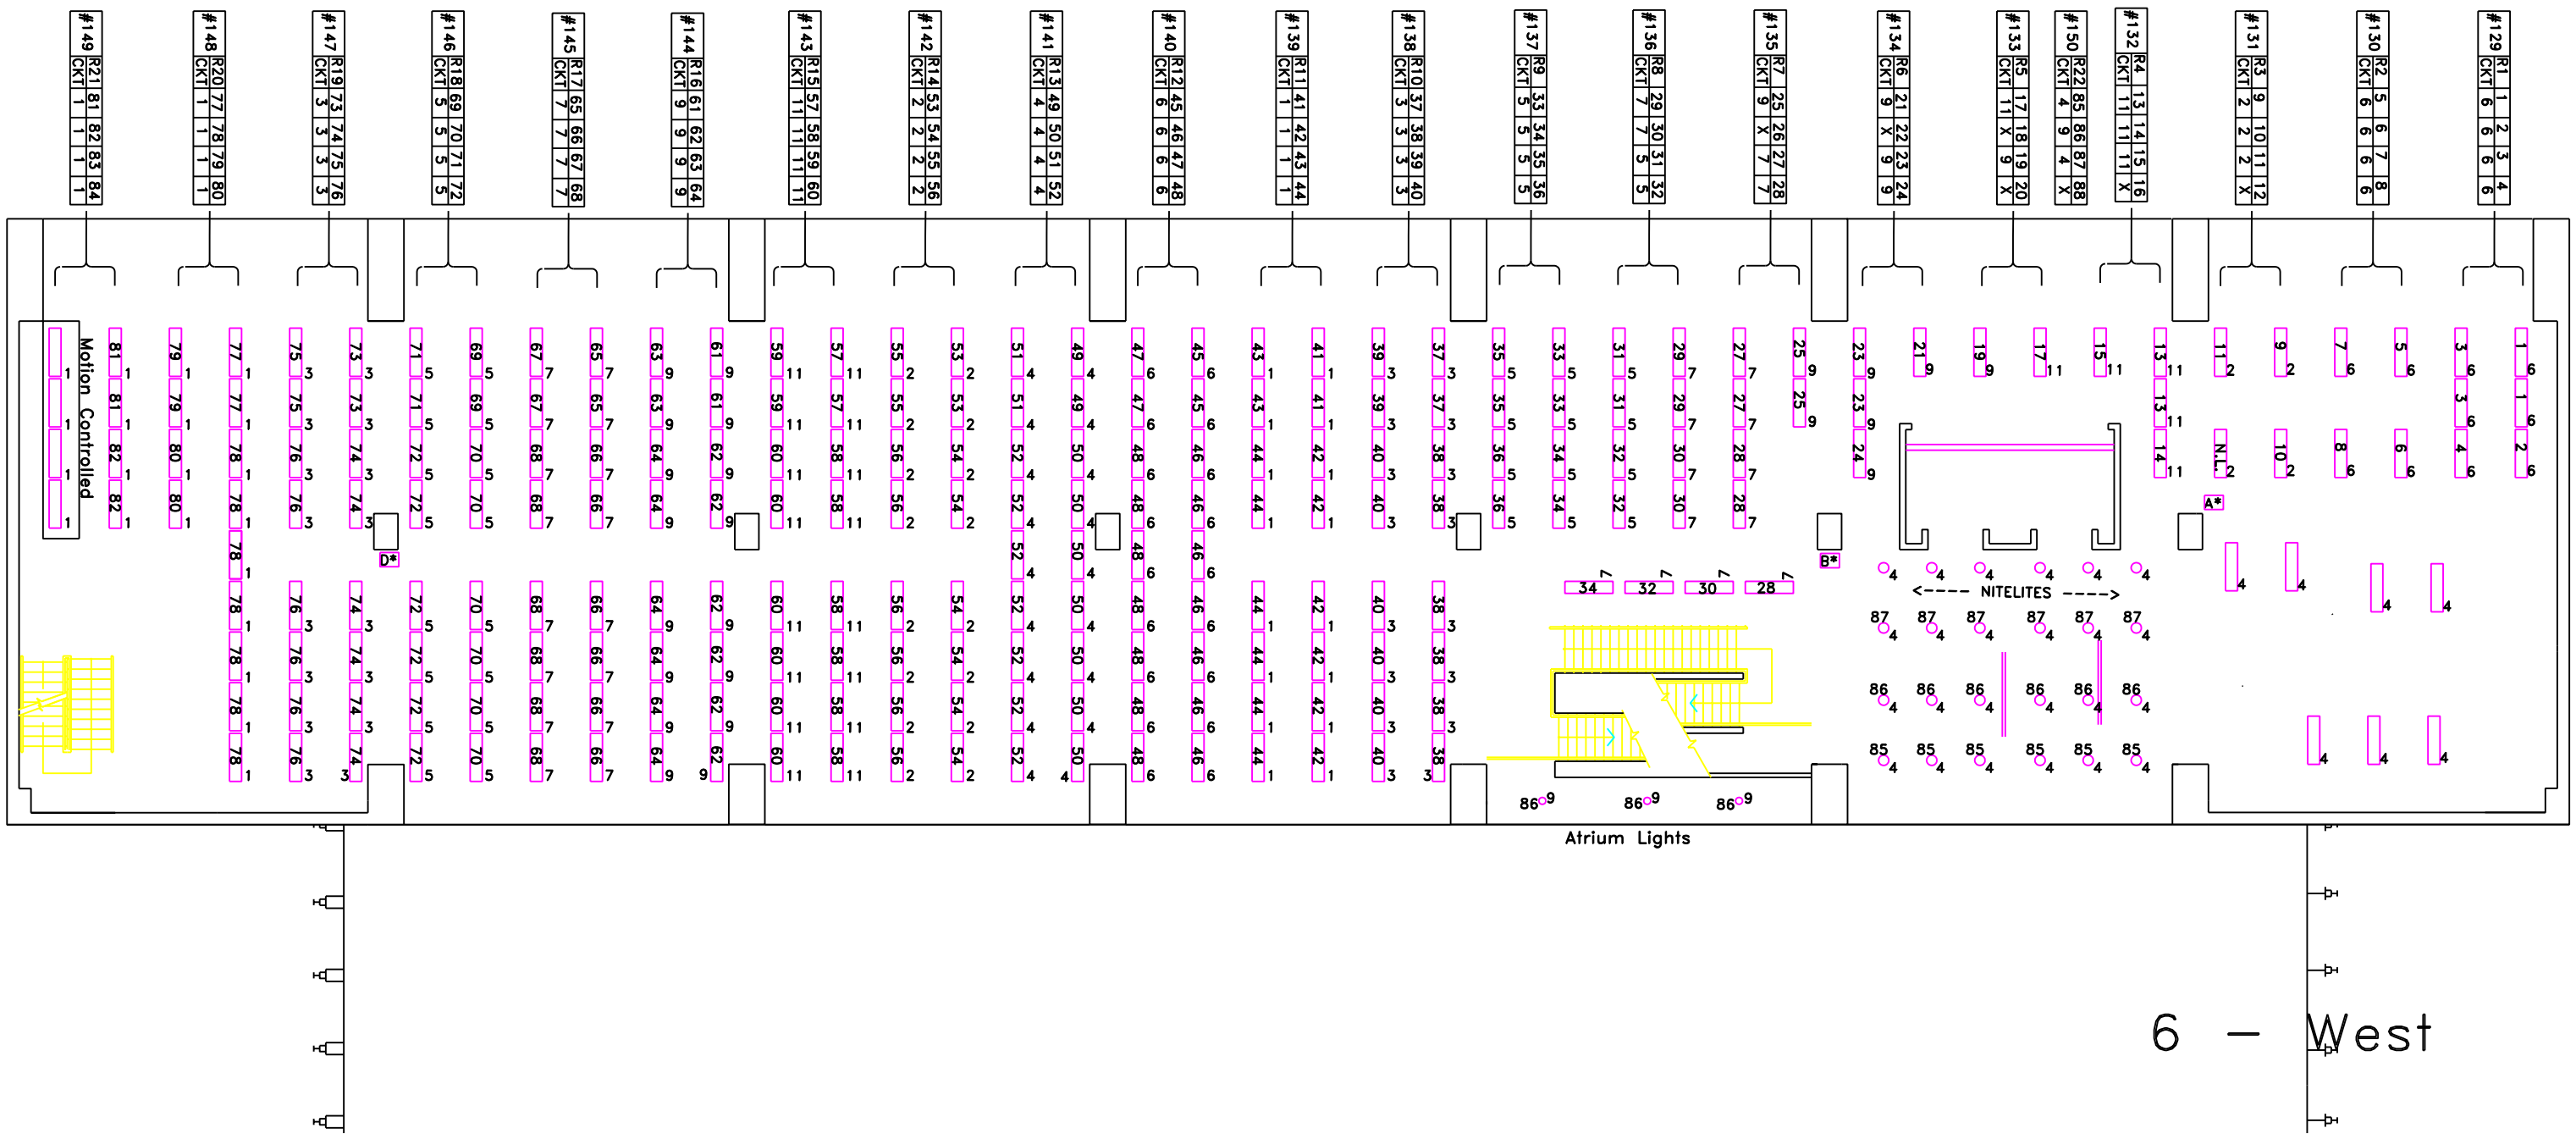

6 – West