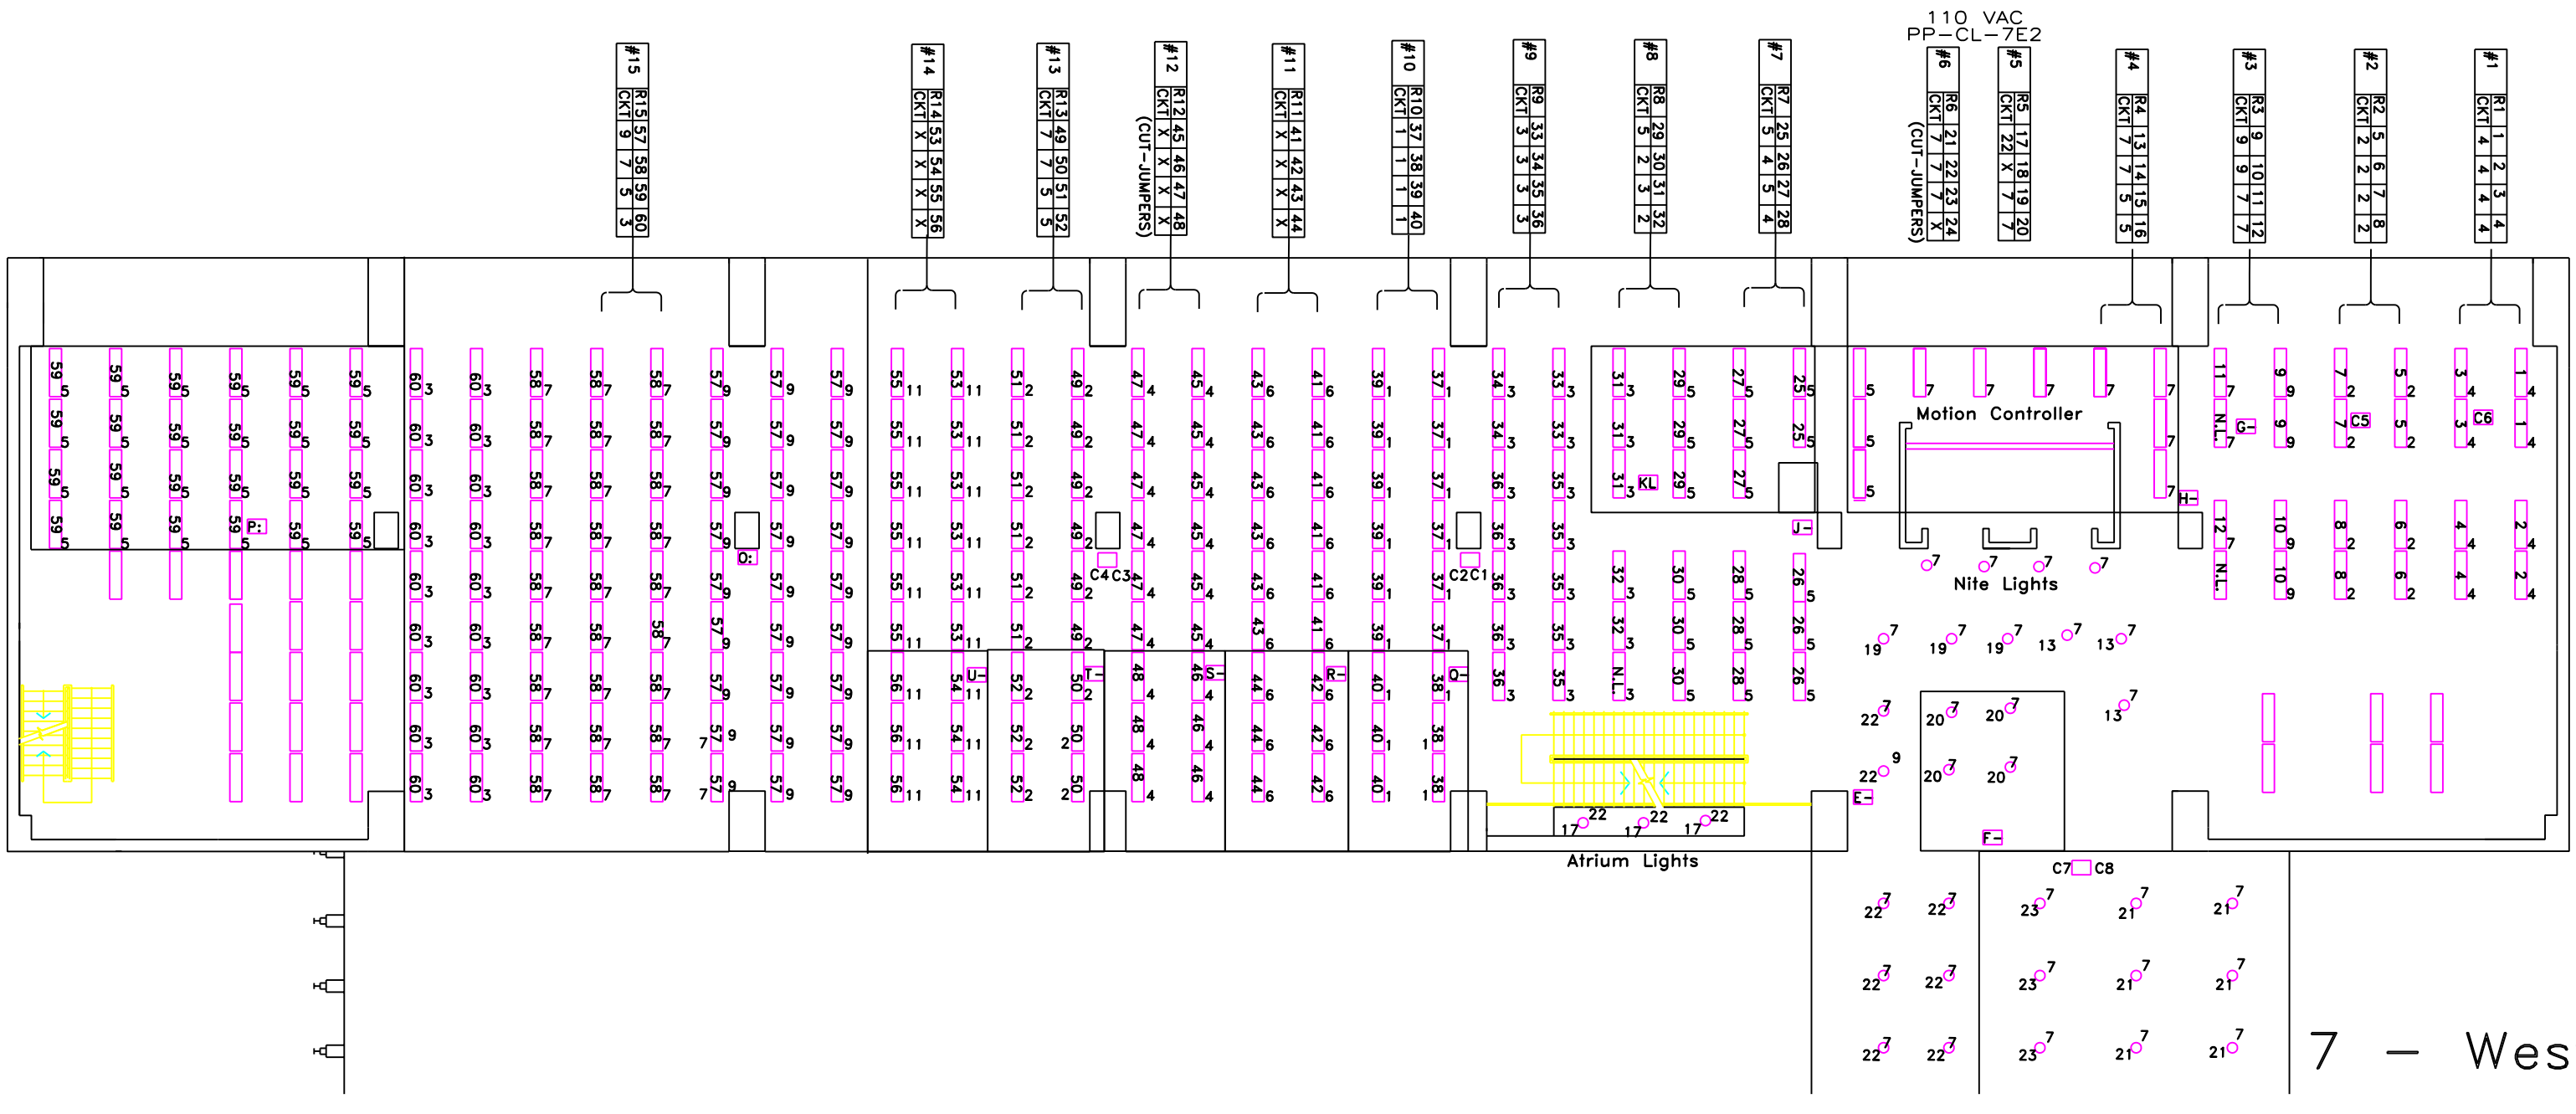7Th Floor West Side