8Th Floor West Side

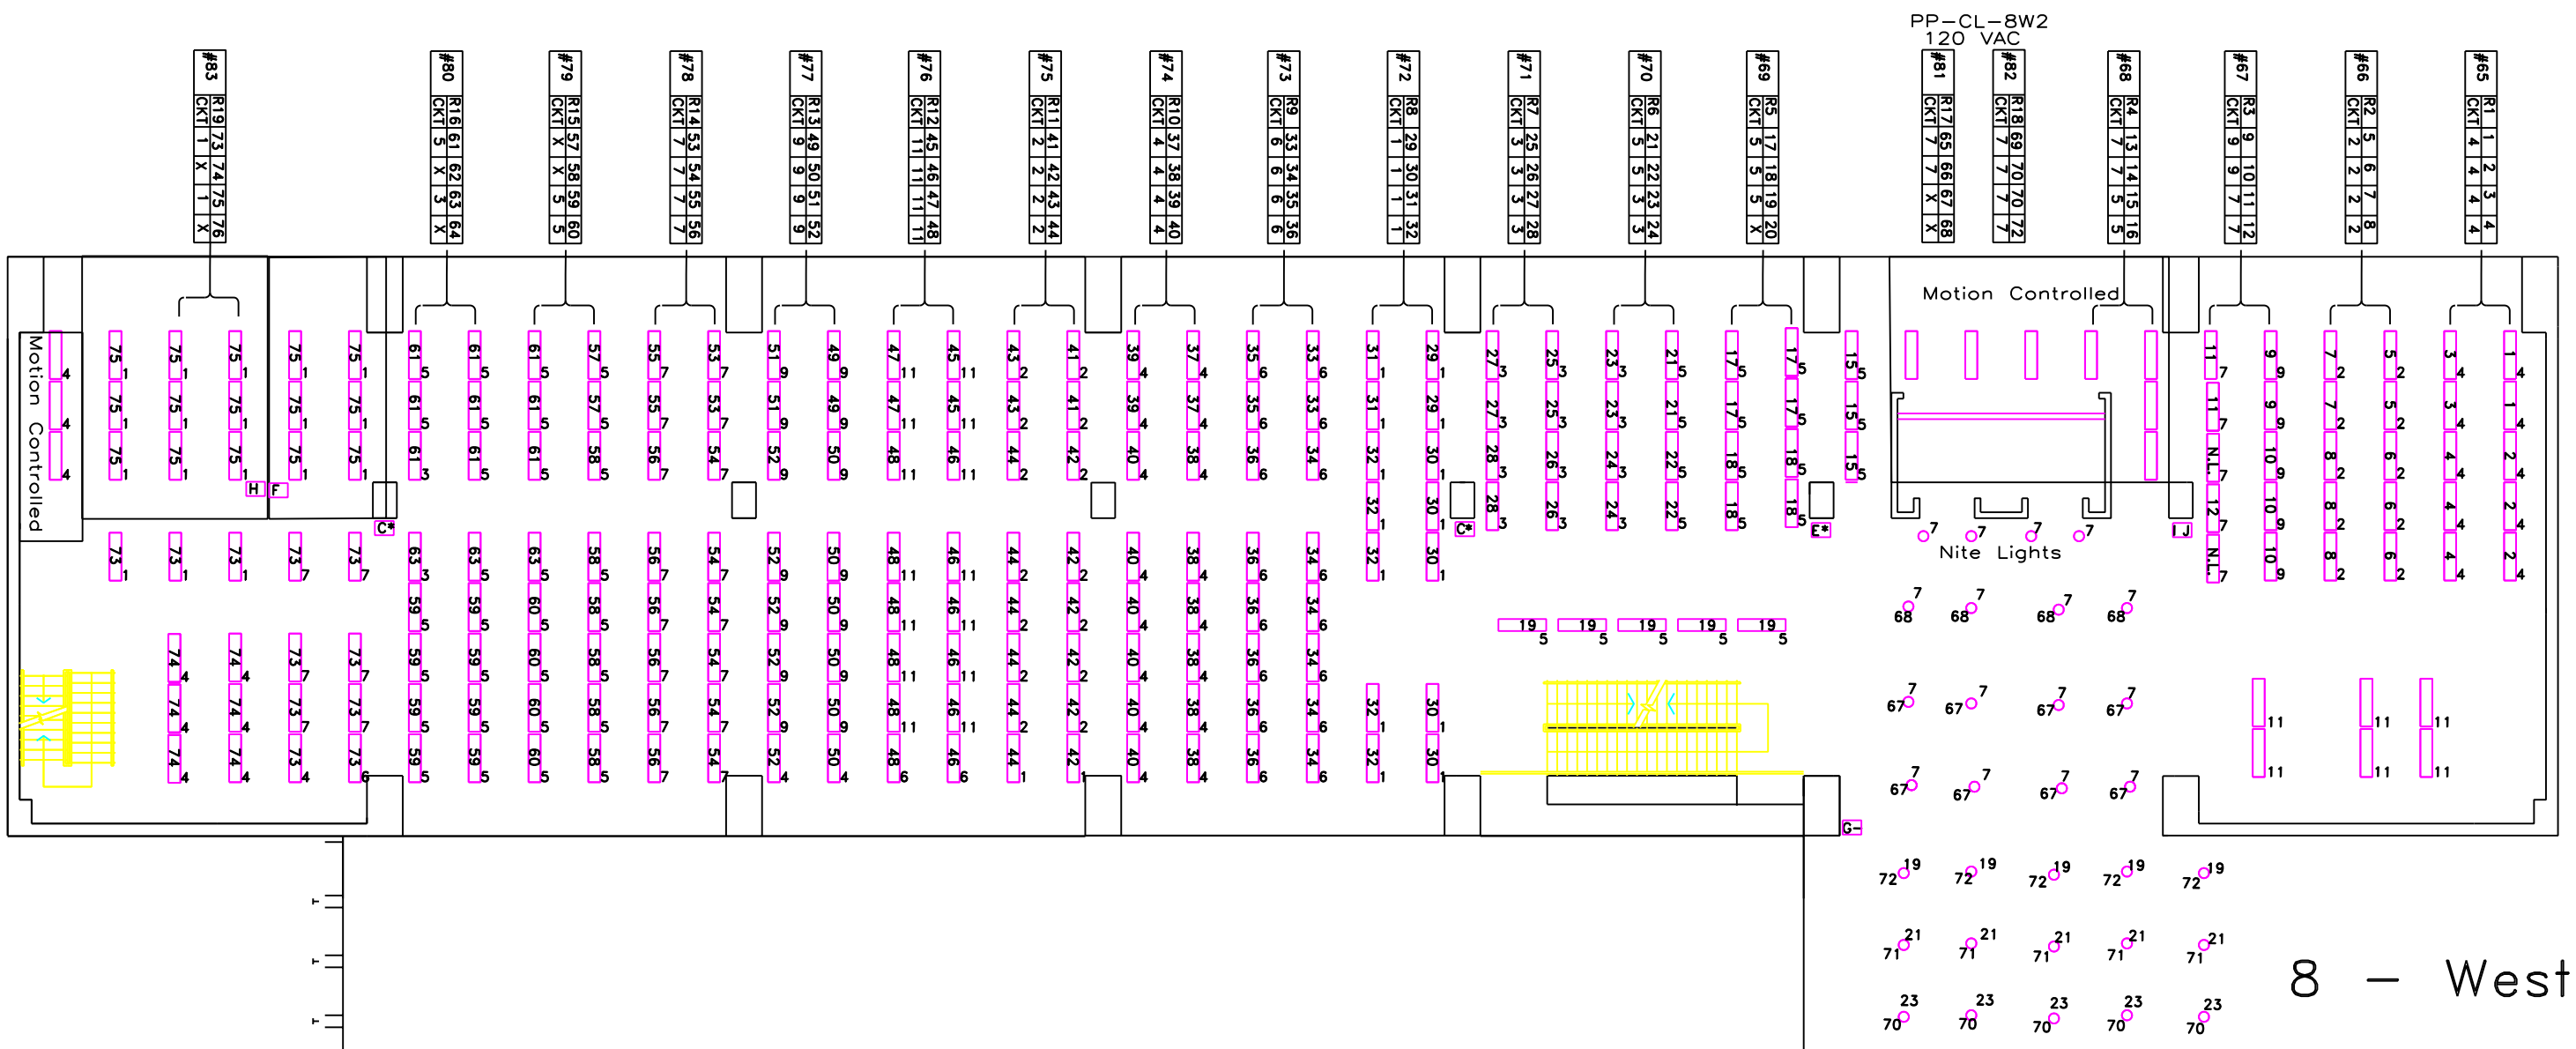

8 – West