9th Floor West Side

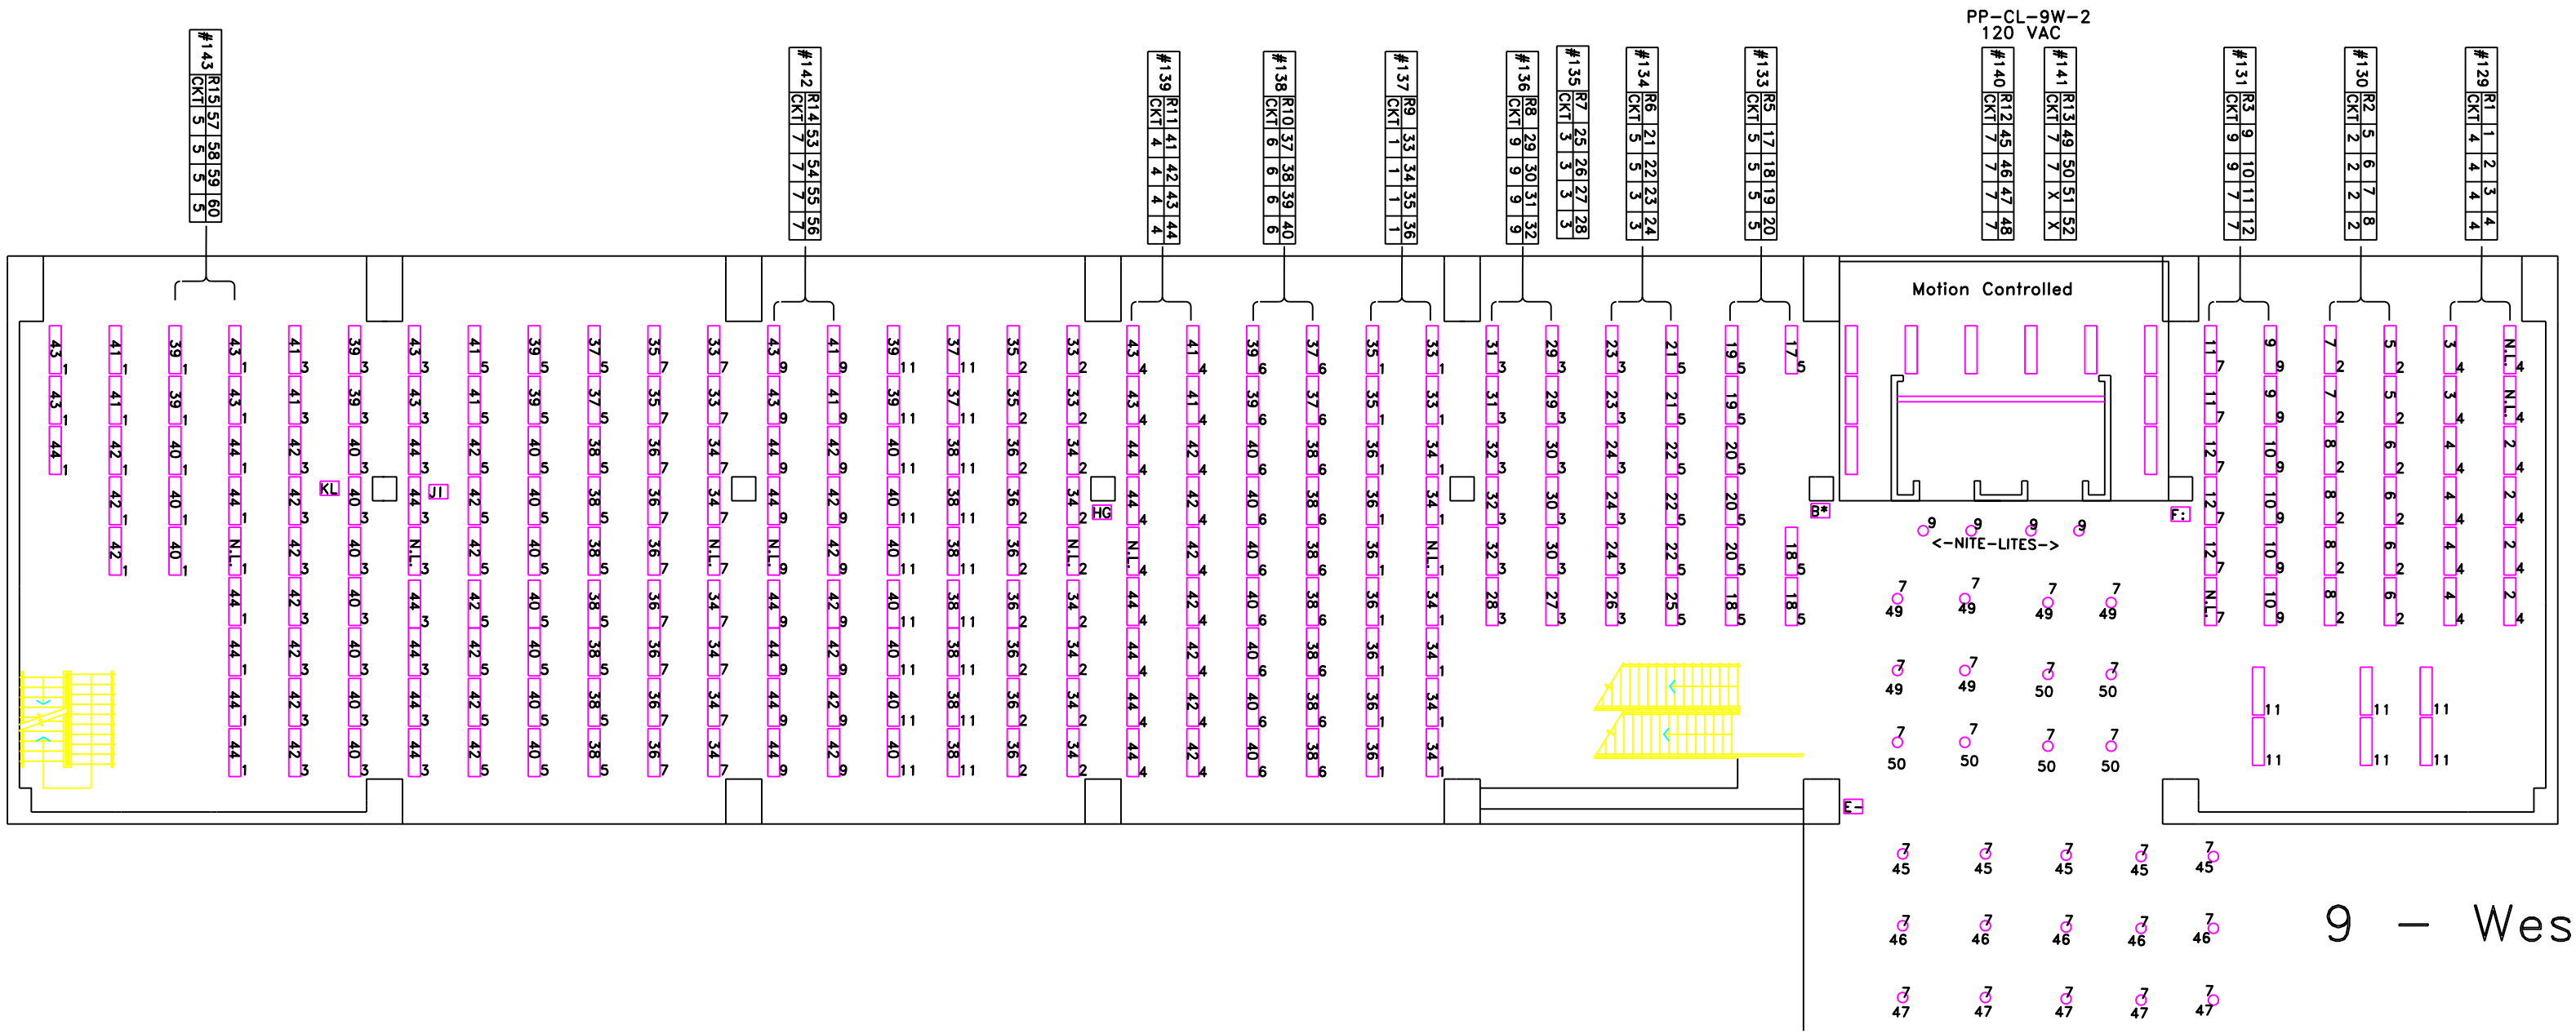

9 – West