10th Floor West Side

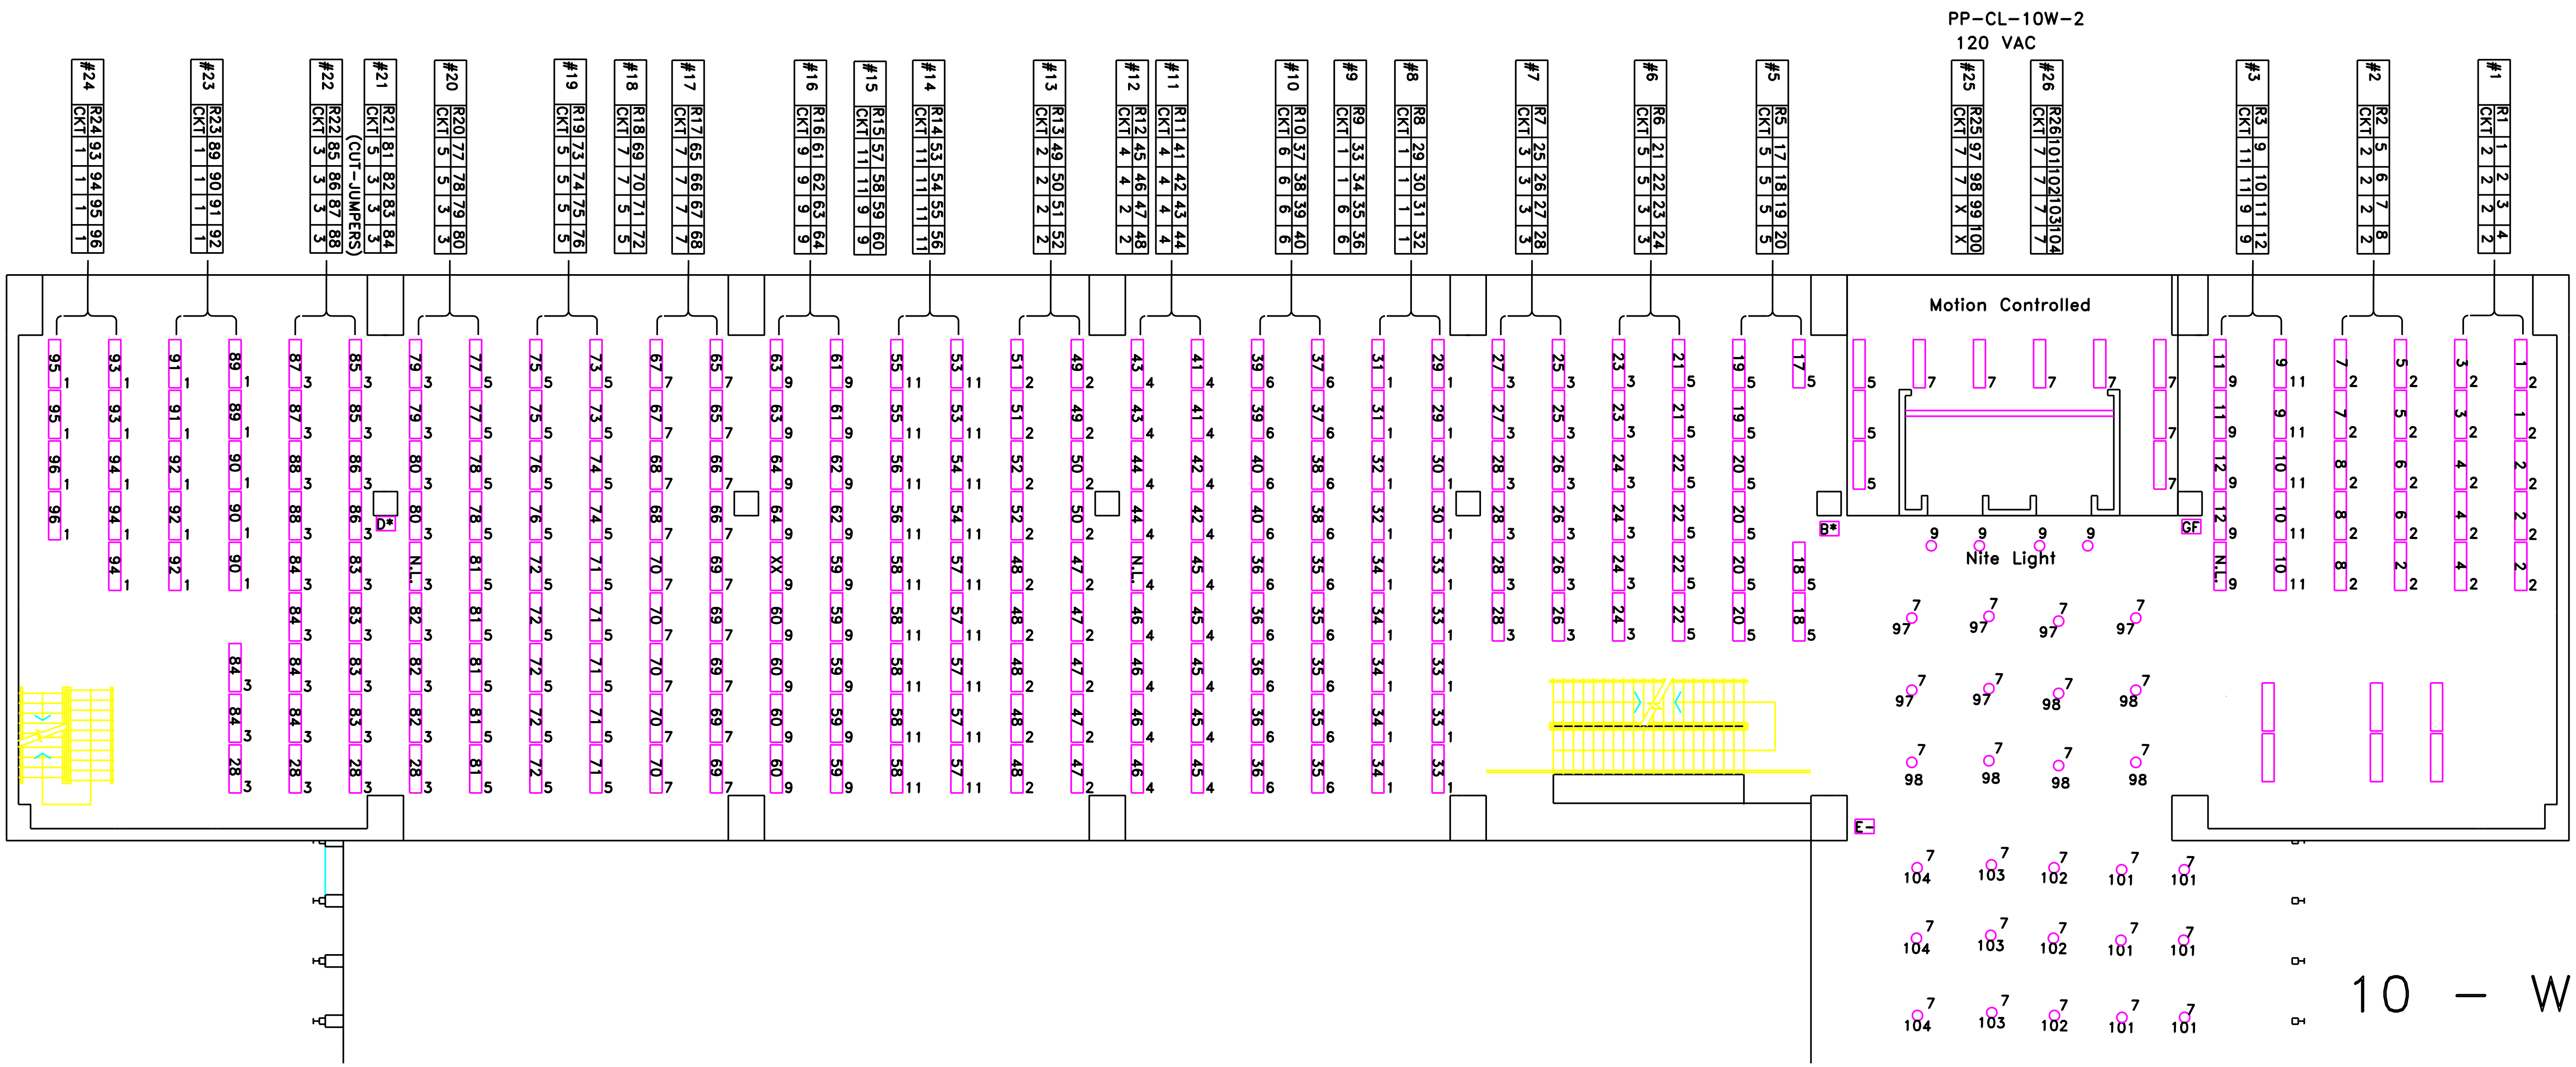

10 – West