11th Floor West Side

PP-CL-11W-2
120 VAC

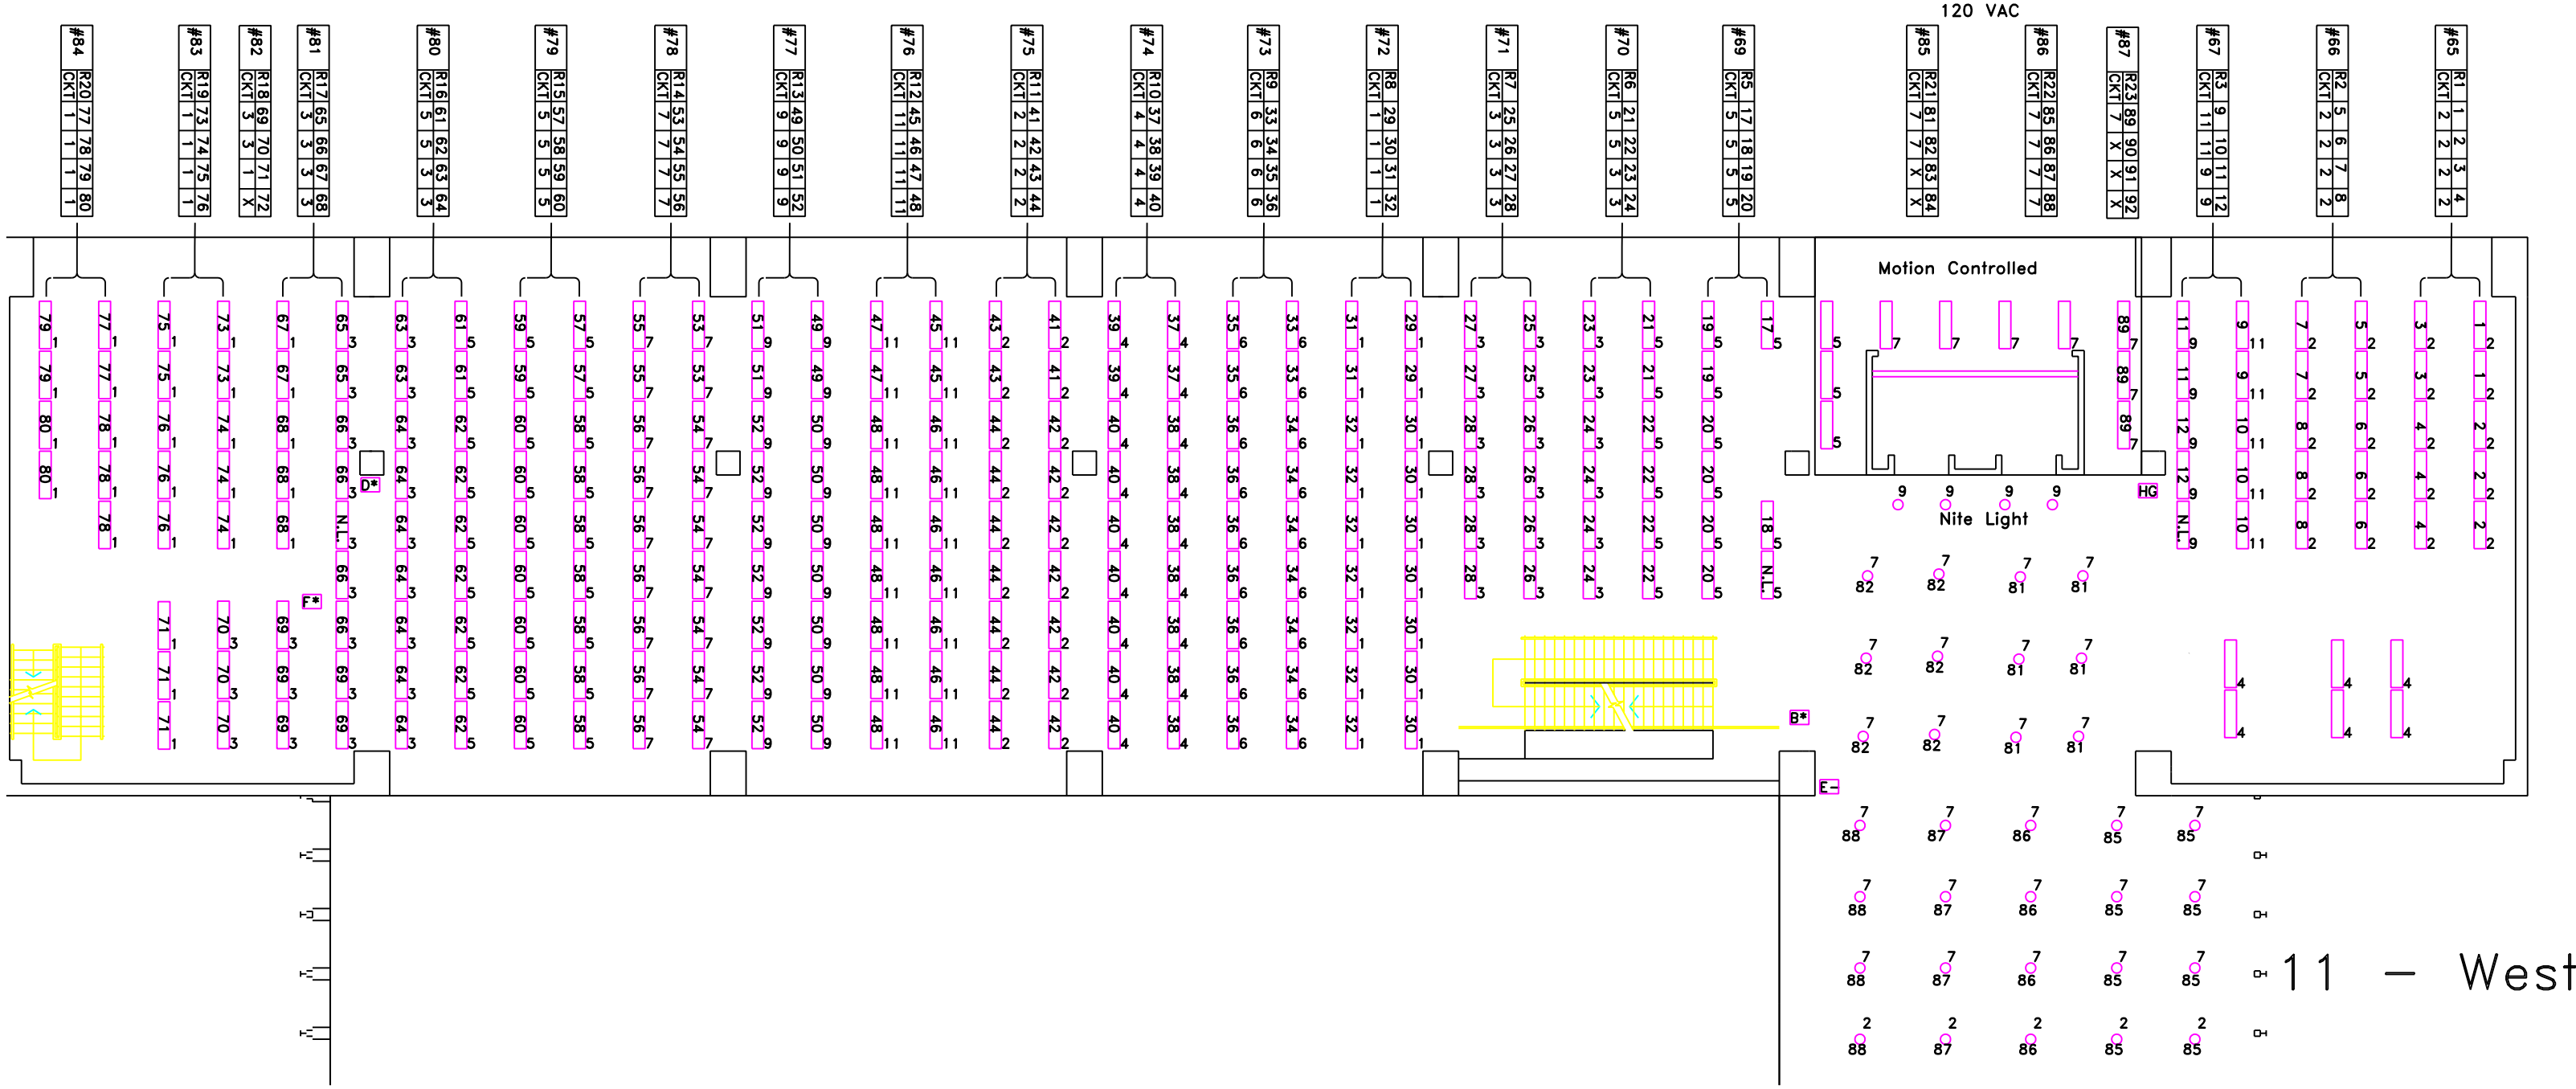

11 — West