12th Floor West Side

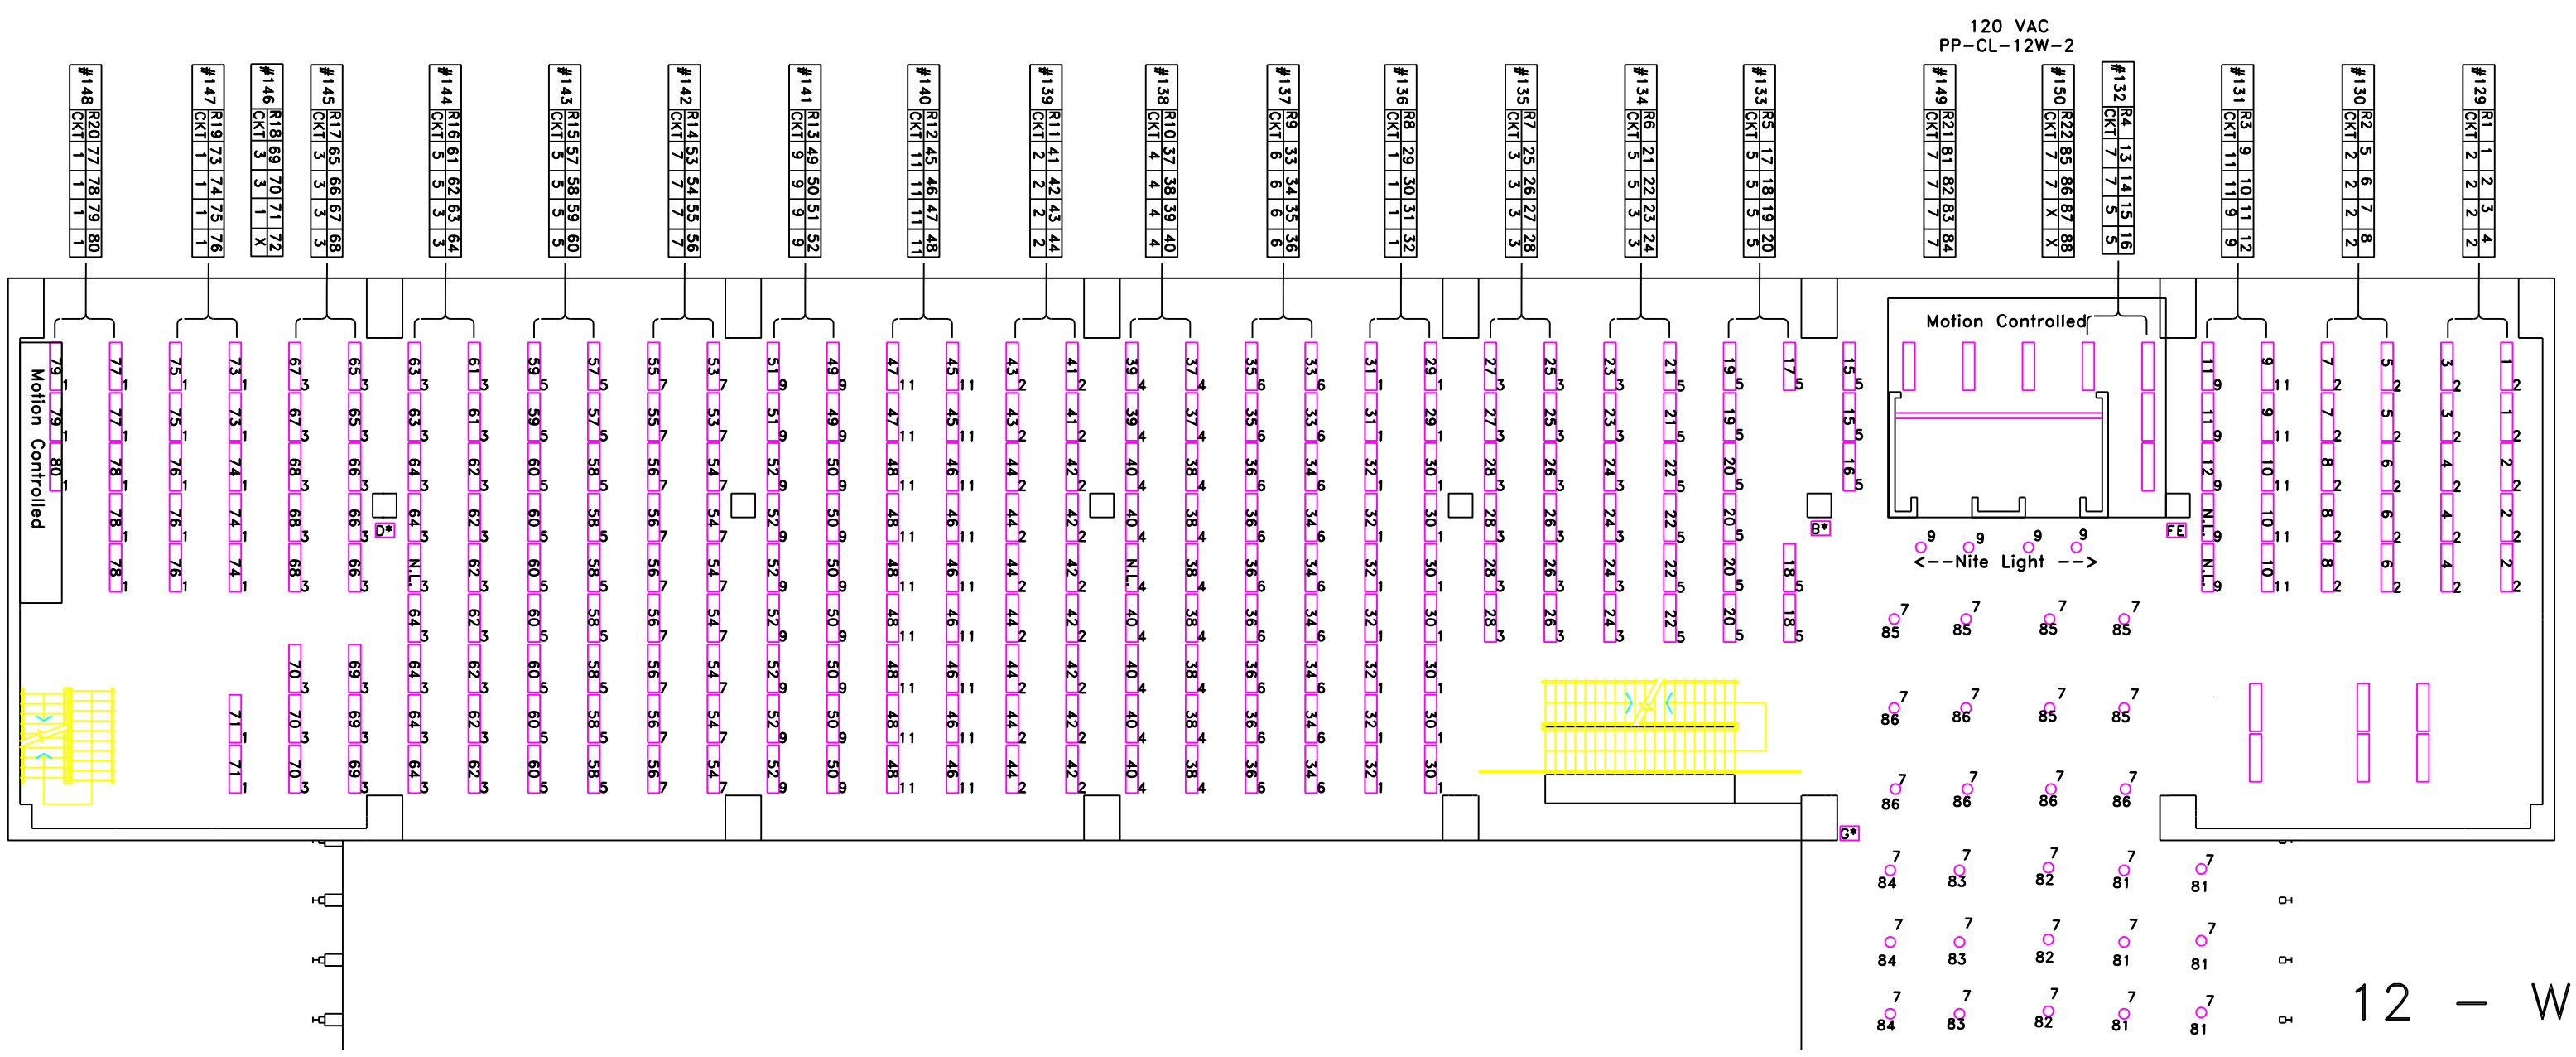

12 – West