14th Floor West Side

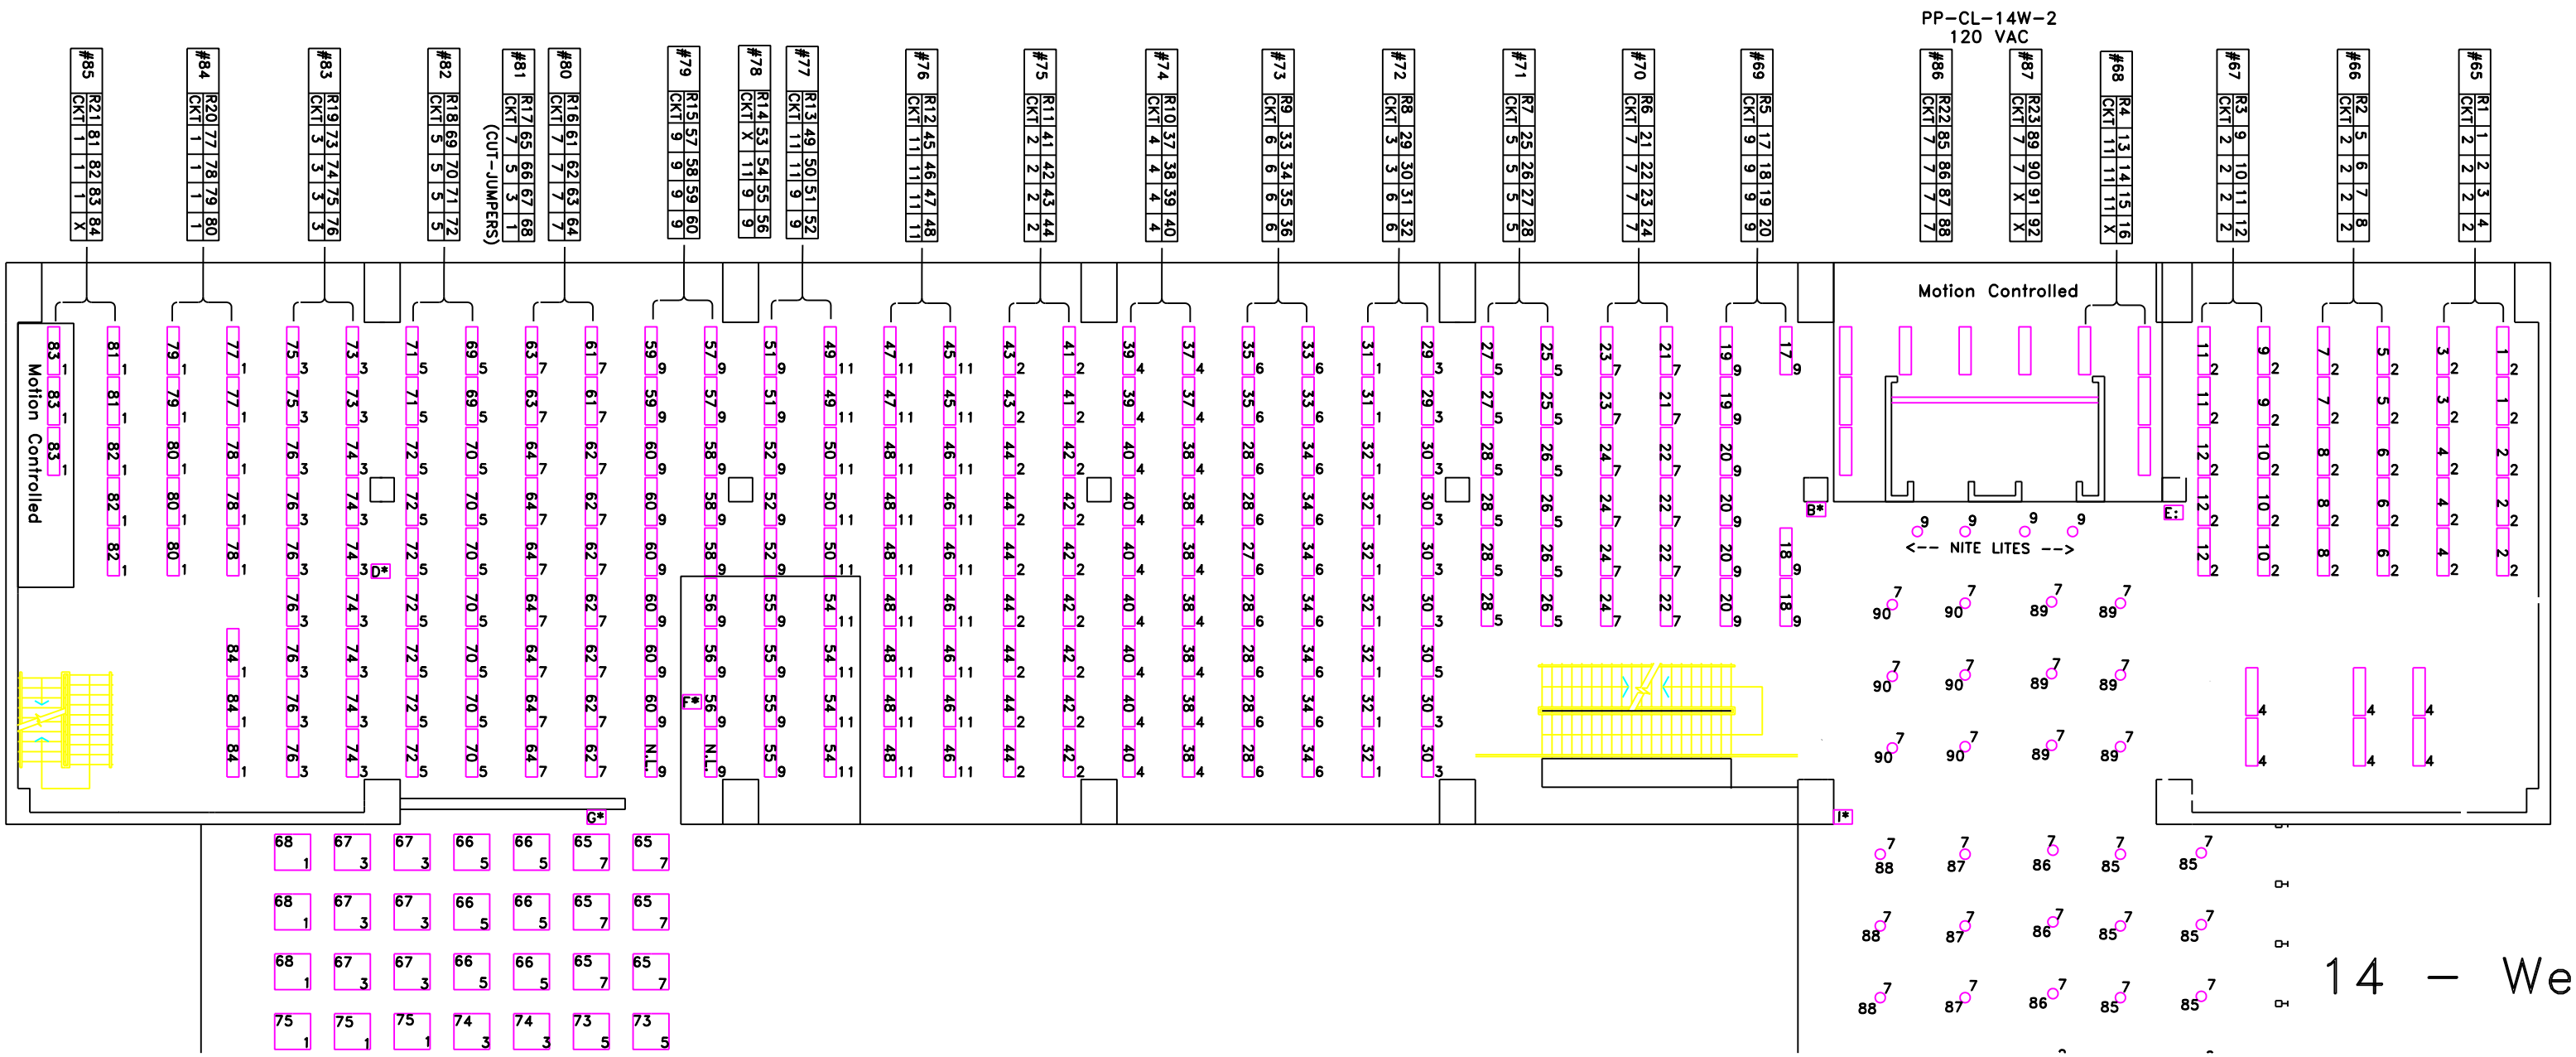

14 – West